




APPROVAL COLUMN.


LAND USE ANALYSIS

TOTAL AREA OF SITE	197.339m ²
AREA OF MAIN BUILDING.	89.249m ²
% COVER	45.23%
AREA UNDEVELOP	108.09
% UNDEVELOP	54.77%
LANDSCAPE AREA	1.79m ²
% OF LANDSCAPE	0.907m ²
NUMBER OF FLOORS	2
NUMBER OF UNIT	1

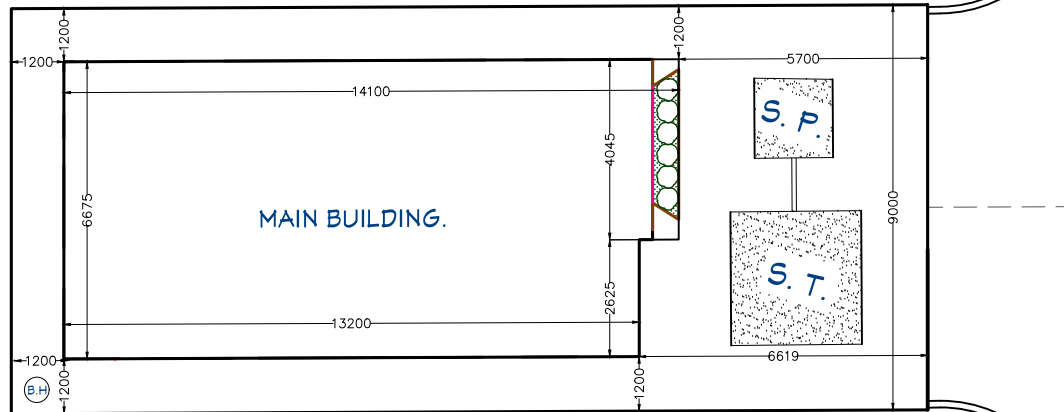

IGBAJO
CRESCENT.

ARCHITECTURE FIRM NAME AND ADDRESS.

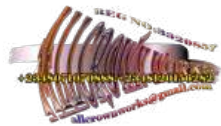

3A, ANFOWOSHE STREET, ABULE EGBA (FAKO) IJAYE, LAGOS.

GENERAL NOTE.

1. Dimensions are to be read and not scaled.
2. All dimensions and conditions are to be verified on site before proceeding.
3. Drawings from all consultants relating to the same area should be read in conjunction with one another.
4. Should the contractor discern any conflicting information written or drawn, he is to notify the architect immediately.
5. This drawing is subject to world copyright and may not be reproduced in whole or in part for any purpose without prior written consent Allcrownworks.


CLIENT.

MR IBRAHIM NURUDEEN OLAJIDE.

PROJECT NAME AND ADDRESS.

PROPOSED RESIDENTIAL BUILDING PROJECT
@
8 IGBAJO CRESCENT OFF,
AYANWALE MEIRAN,
IJAYE OJOKORO,
LAGOS.

DRAWING TITLE	SITE PLAN.
DATE	SEPTEMBER 2024.
DESIGNED BY	FANCY AND CO. TEL: +2347034785085.
DRAWN BY	ALLCROWNWORKS.
CHECKED BY	ENGR AWOLOLA.
SCALE	SCALE 1:50.
SHEET	A

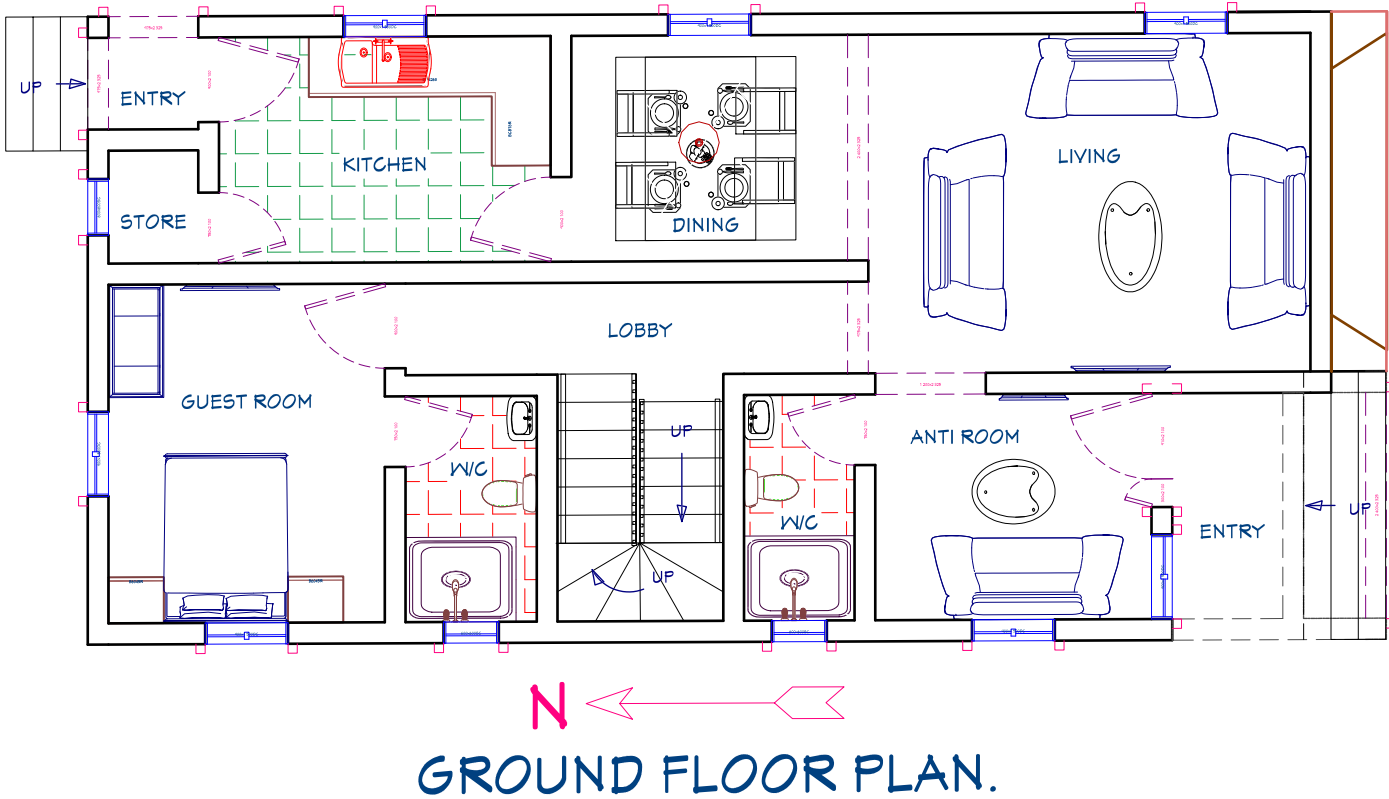

ARCHITECTURE FIRM NAME AND ADDRESS.



3A, ANFOWOSHE STREET, ABULE EGBA (FAKO) IJAYE, LAGOS.

GENERAL NOTE.

1. Dimensions are to be read and not scaled.
2. All dimensions and conditions are to be verified on site before proceeding.
3. Drawings from all consultants relating to the same area should be read in conjunction with one another.
4. Should the contractor discern any conflicting information written or drawn, he is to notify the architect immediately.
5. This drawing is subject to world copyright and may not be reproduced in whole or in part for any purpose without prior written consent Allcrownworks.

CLIENT.

MR IBRAHIM NURUDEEN OLAJIDE.

PROJECT NAME AND ADDRESS.

PROPOSED RESIDENTIAL BUILDING PROJECT
@
8 IGBAJO CRESCENT OFF,
AYANWALE MEIRAN,
IJAYE OJOKORO,
LAGOS.

DRAWING TITLE GROUND FLOOR PLAN.

DATE SEPTEMBER 2024.

DESIGNED BY FANCY AND CO.
TEL: +2347034785085.

DRAWN BY ALLCROWNWORKS.


CHECKED BY ENGR AWOLOLA.

SCALE SCALE 1:50.

SHEET

A1

APPROVAL COLUMN.

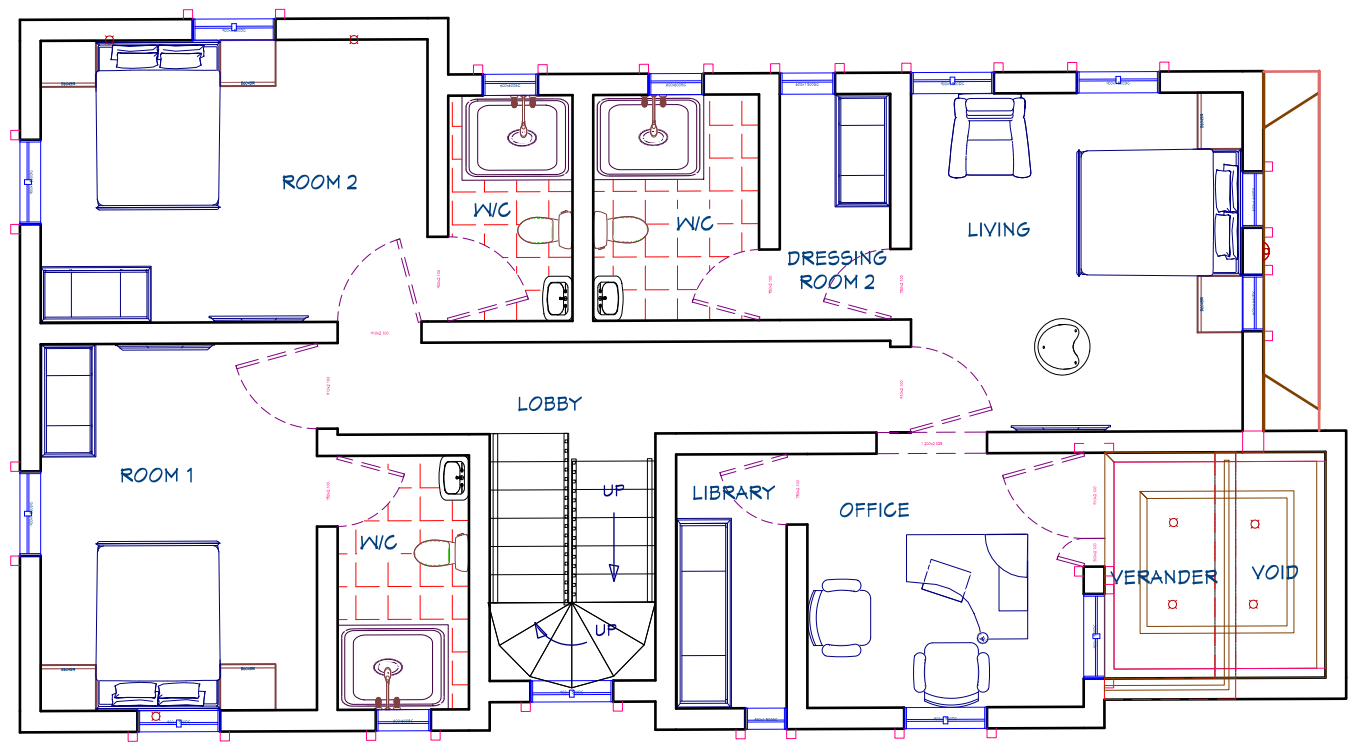

N
FIRST FLOOR PLAN.

ARCHITECTURE FIRM NAME AND ADDRESS.

3A, ANFOWOSHE STREET, ABULE EGBA (FAKO) IJAYE, LAGOS.

- GENERAL NOTE.
- 1. Dimensions are to be read and not scaled.
 - 2. All dimensions and conditions are to be verified on site before proceeding.
 - 3. Drawings from all consultants relating to the same area should be read in conjunction with one another.
 - 4. Should the contractor discern any conflicting information written or drawn, he is to notify the architect immediately.
 - 5. This drawing is subject to world copyright and may not be reproduced in whole or in part for any purpose without prior written consent Allcrownworks.

CLIENT.


MR IBRAHIM NURUDEEN OLAJIDE.

PROJECT NAME AND ADDRESS.

PROPOSED RESIDENTIAL BUILDING PROJECT @ 8 IGBAJO CRESCENT OFF, AYANWALE MEIRAN, IJAYE OJOKORO, LAGOS.

DRAWING TITLE	GROUND FLOOR PLAN.
DATE	SEPTEMBER 2024.
DESIGNED BY	FANCY AND CO. TEL: +2347034785085.
DRAWN BY	ALLCROWNWORKS.
CHECKED BY	ENGR AWOLOLA.
SCALE	SCALE 1:50.
SHEET	A2

APPROVAL COLUMN.

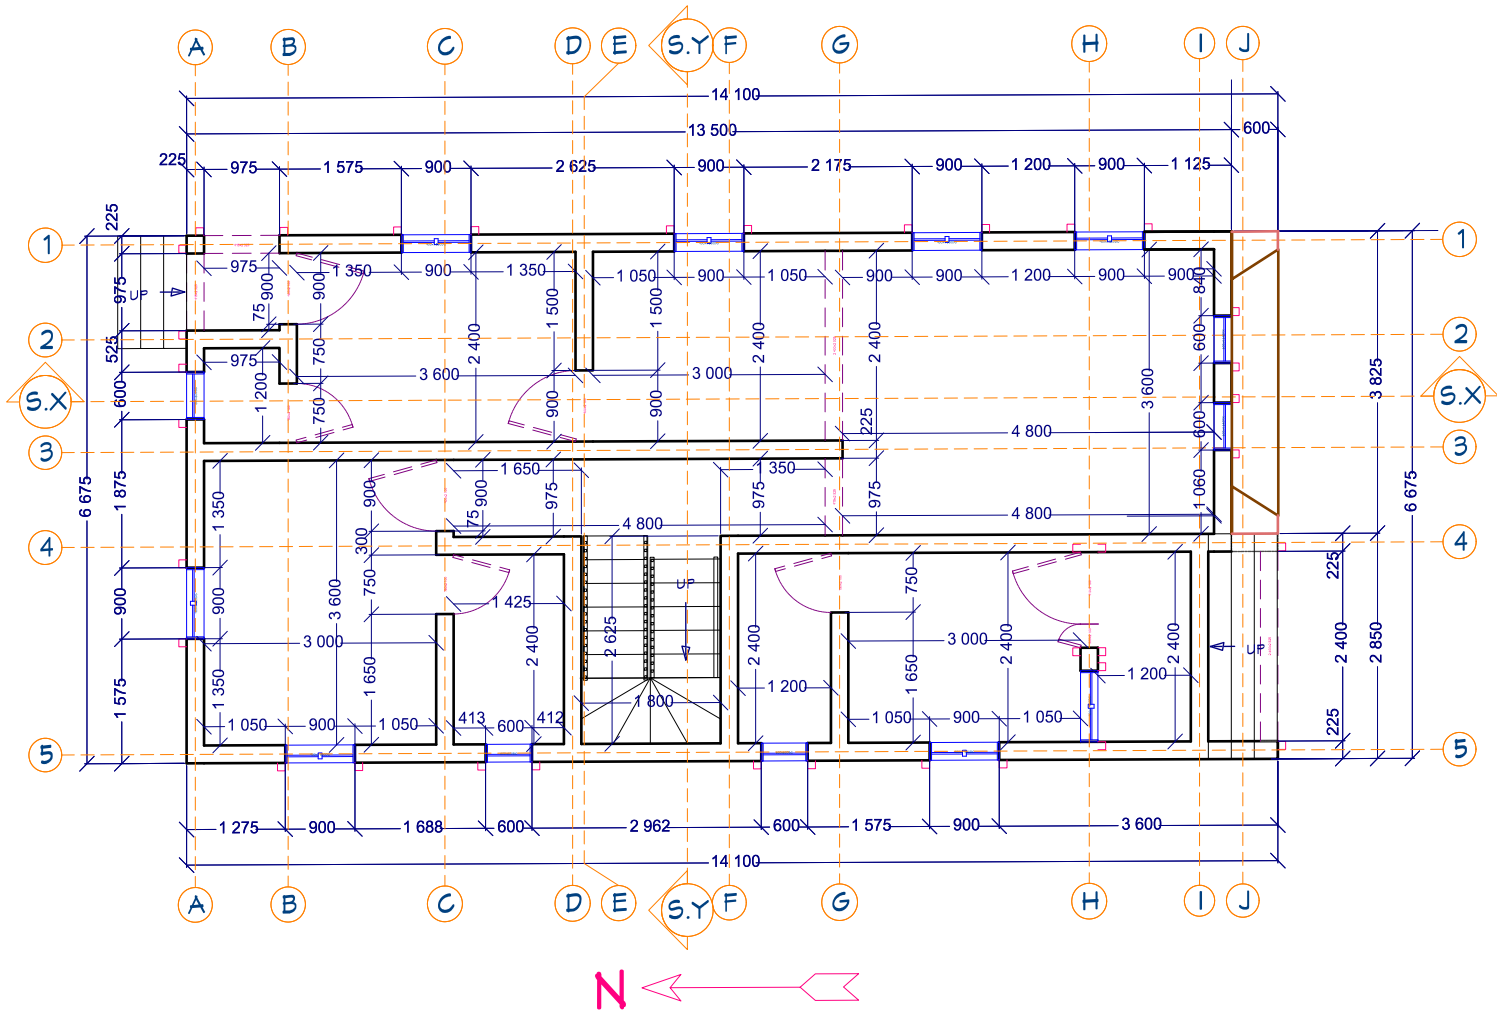

GROUND FLOOR PLAN DIMENSION.

ARCHITECTURE FIRM NAME AND ADDRESS.

3A, ANFOWOSHE STREET, ABULE EGBA (FAKO) IJAYE, LAGOS.

- GENERAL NOTE.
1. Dimensions are to be read and not scaled.
 2. All dimensions and conditions are to be verified on site before proceeding.
 3. Drawings from all consultants relating to the same area should be read in conjunction with one another.
 4. Should the contractor discern any conflicting information written or drawn, he is to notify the architect immediately.
 5. This drawing is subject to world copyright and may not be reproduced in whole or in part for any purpose without prior written consent Allcrownworks.

CLIENT.


MR IBRAHIM NURUDEEN OLAJIDE.

PROJECT NAME AND ADDRESS.

**PROPOSED RESIDENTIAL BUILDING PROJECT
@
8 IGBAJO CRESCENT OFF,
AYANWALE MEIRAN,
IJAYE OJOKORO,
LAGOS.**

DRAWING TITLE	GROUND FLOOR DIMENSION.	
DATE	SEPTEMBER 2024.	
DESIGNED BY	FANCY AND CO. TEL: +2347034785085.	
DRAWN BY	ALLCROWNWORKS.	
CHECKED BY	ENGR AWOLOLA.	
SCALE	SCALE 1:50.	SHEET A3

APPROVAL COLUMN.

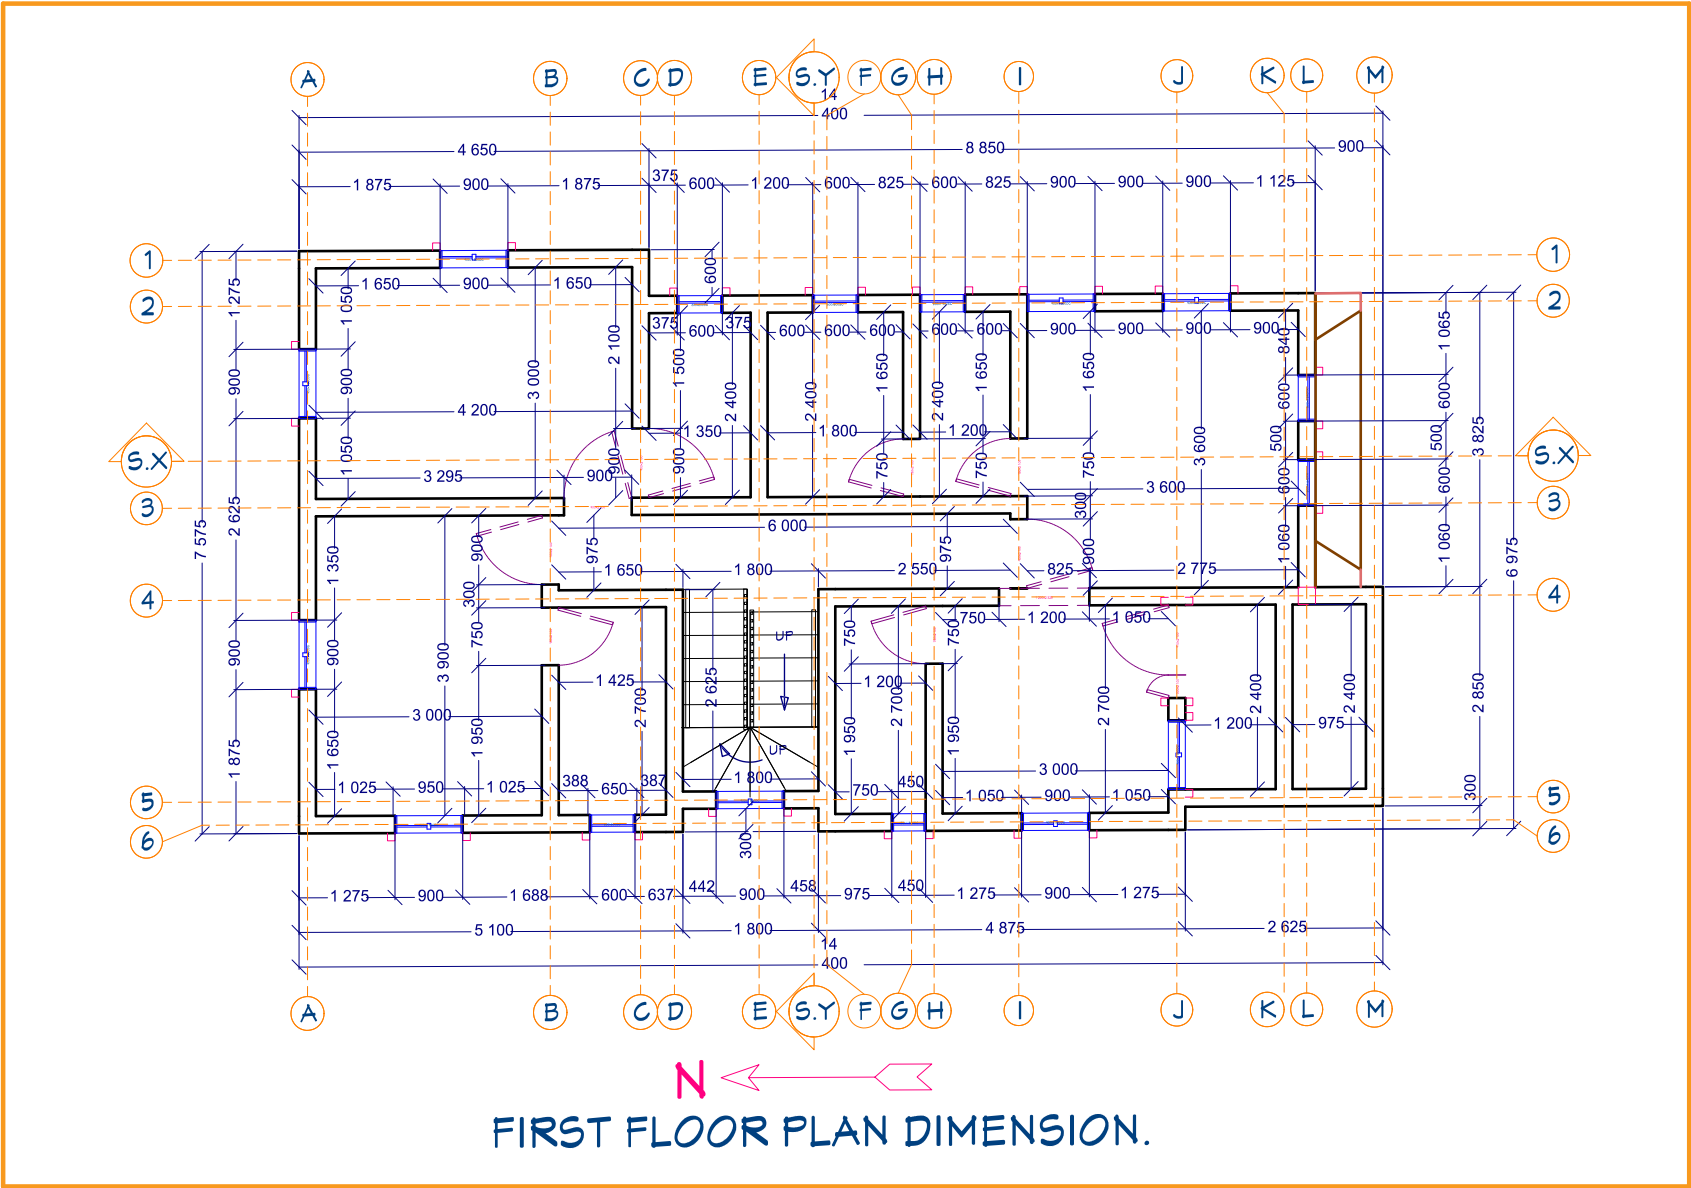

1. Dimensions are to be read and not scaled.
2. All dimensions and conditions are to be verified on site before proceeding.
3. Drawings from all consultants relating to the same area should be read in conjunction with one another.
4. Should the contractor discern any conflicting information written or drawn, he is to notify the architect immediately.
5. This drawing is subject to world copyright and may not be reproduced in whole or in part for any purpose without prior written consent Allconworks.

CLIENT:


MR IBRAHIM NURUDEEN OLAJIDE.

PROJECT NAME AND ADDRESS.

PROPOSED RESIDENTIAL BUILDING PROJECT
@
8 IGBAJO CRESCENT OFF,
AYANWALE MEIRAN,
IJAYE OJOKORO,
LAGOS.

DRAWING TITLE		FIRST FLOOR DIMENSION.	
DATE		SEPTEMBER 2024.	
DESIGNED BY		FANCY AND CO. TEL: +2347034785085.	
DRAWN BY		ALLCROWNWORKS.	
CHECKED BY		ENGR AWOLOLA.	
SCALE SCALE 1:50.			SHEET A4

APPROVAL COLUMN.

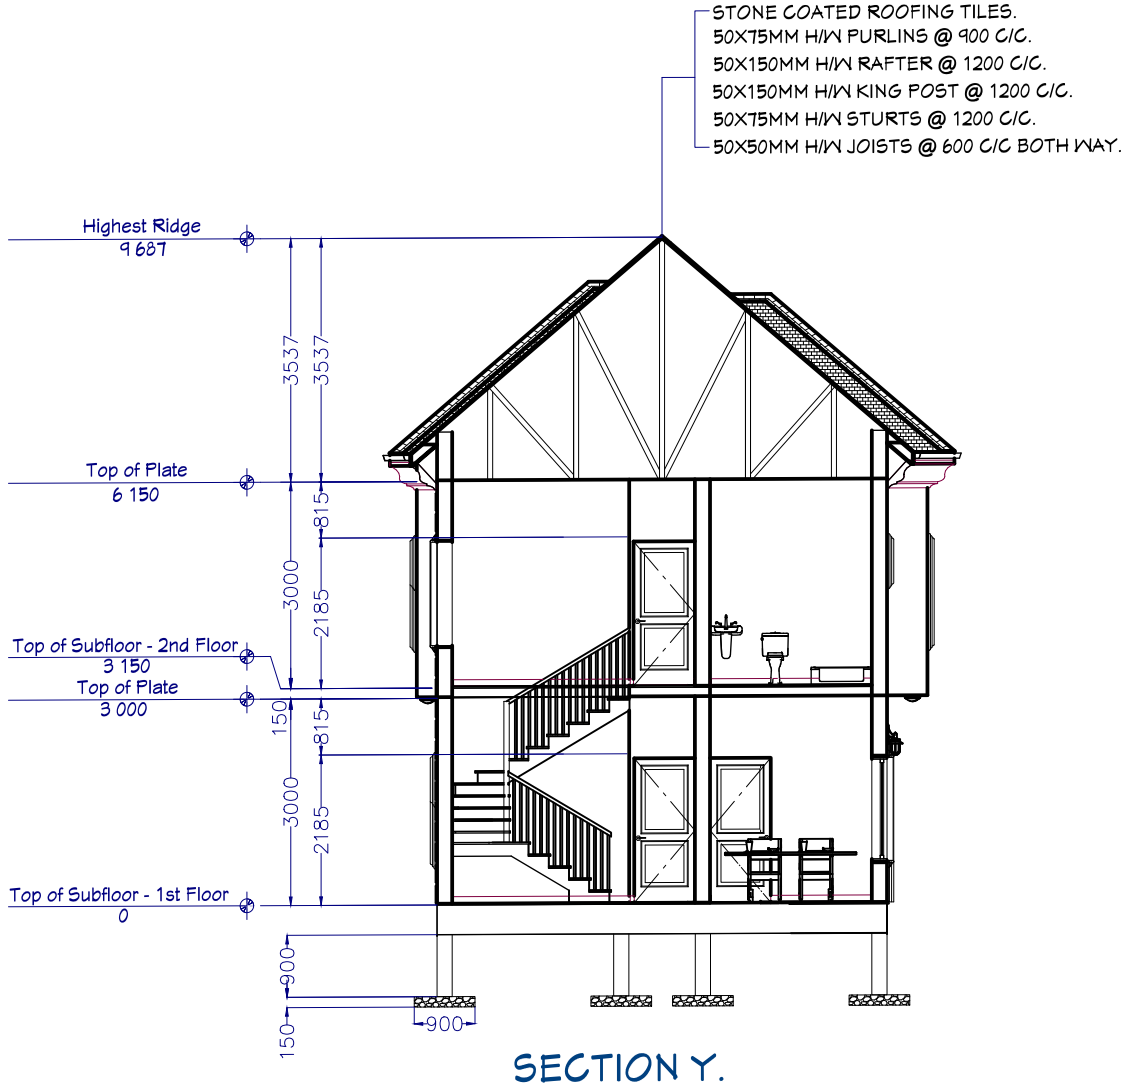

ARCHITECTURE FIRM NAME AND ADDRESS.



3A, ANFOWOSHE STREET, ABULE EGBA (FAKO) IJAYE, LAGOS.

GENERAL NOTE.

1. Dimensions are to be read and not scaled.
2. All dimensions and conditions are to be verified on site before proceeding.
3. Drawings from all consultants relating to the same area should be read in conjunction with one another.
4. Should the contractor discern any conflicting information written or drawn, he is to notify the architect immediately.
5. This drawing is subject to world copyright and may not be reproduced in whole or in part for any purpose without prior written consent Allcrownworks.

CLIENT.


MR IBRAHIM NURUDEEN OLAJIDE.

PROJECT NAME AND ADDRESS.

PROPOSED RESIDENTIAL BUILDING PROJECT
@
8 IGBAJO CRESCENT OFF,
AYANWALE MEIRAN,
IJAYE OJOKORO,
LAGOS.


DRAWING TITLE	SECTION Y.	
DATE	SEPTEMBER 2024.	
DESIGNED BY	FANCY AND CO. TEL: +2347034785085.	
DRAWN BY	ALLCROWNWORKS.	
CHECKED BY	ENGR AWOLOLA.	
SCALE	SCALE 1:50.	SHEET A5

APPROVAL COLUMN.

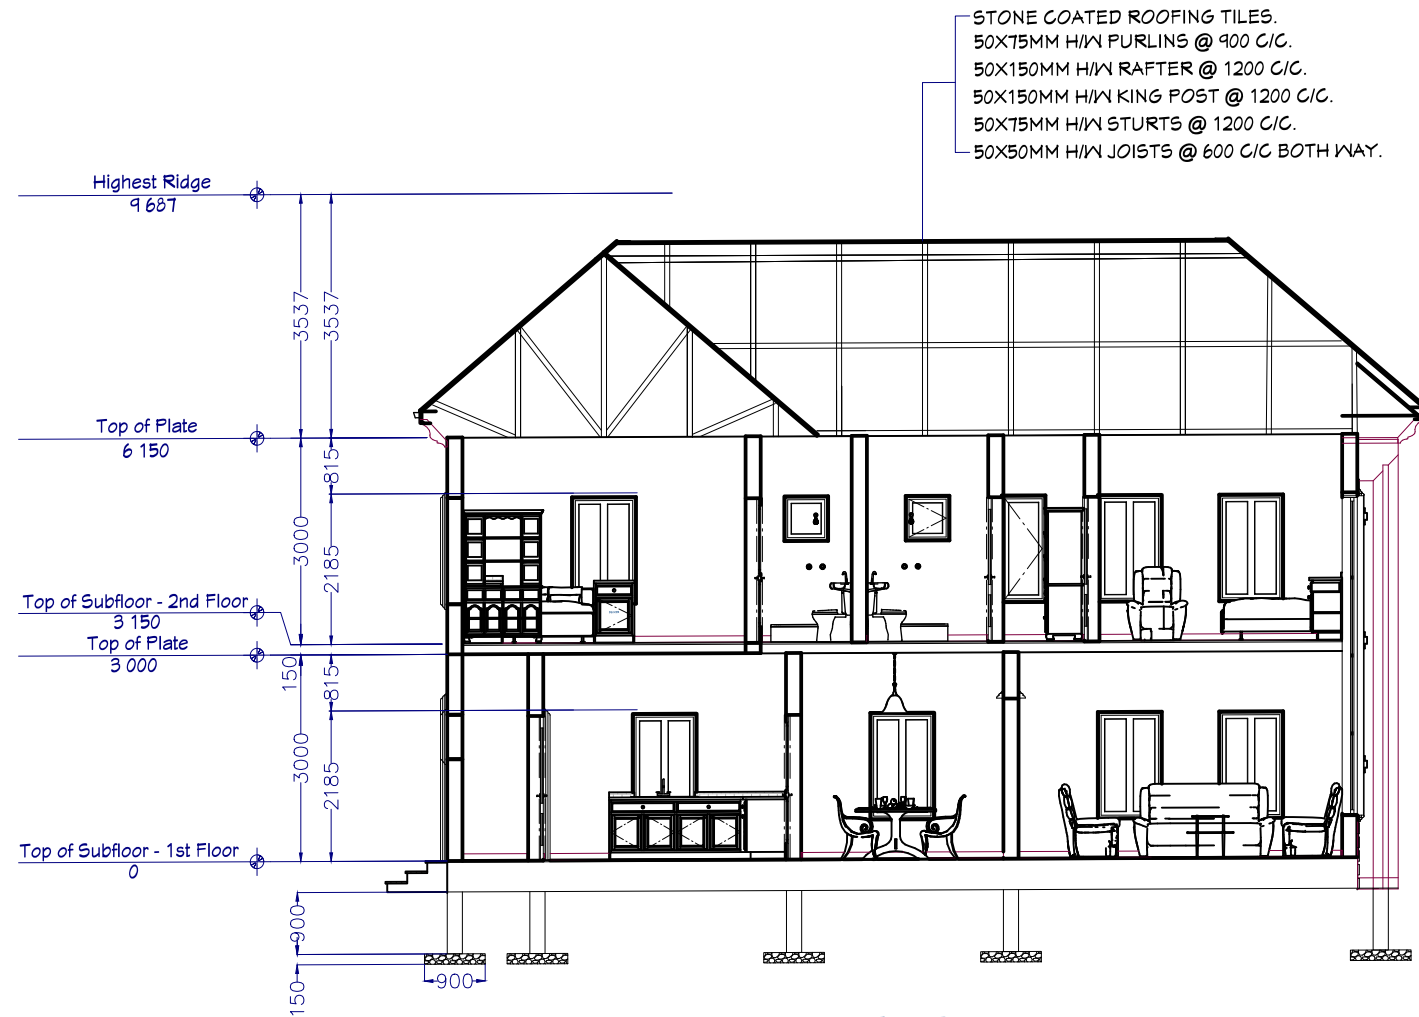

SECTION X.

ARCHITECTURE FIRM NAME AND ADDRESS.

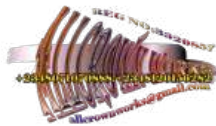

3A, ANFOWOSHE STREET, ABULE EGBA (FAKO) IJAYE, LAGOS.

GENERAL NOTE.

1. Dimensions are to be read and not scaled.
2. All dimensions and conditions are to be verified on site before proceeding.
3. Drawings from all consultants relating to the same area should be read in conjunction with one another.
4. Should the contractor discern any conflicting information written or drawn, he is to notify the architect immediately.
5. This drawing is subject to world copyright and may not be reproduced in whole or in part for any purpose without prior written consent Allcrownworks.

CLIENT.


MR IBRAHIM NURUDEEN OLAJIDE.

PROJECT NAME AND ADDRESS.

PROPOSED RESIDENTIAL BUILDING PROJECT
@
8 IGBAJO CRESCENT OFF,
AYANWALE MEIRAN,
IJAJE OJOKORO,
LAGOS.

DRAWING TITLE	SECTION X.	
DATE	SEPTEMBER 2024.	
DESIGNED BY	FANCY AND CO. TEL: +2347034785085.	
DRAWN BY	ALLCROWNWORKS.	
CHECKED BY	ENGR AWOLOLA.	
SCALE	SCALE 1:50.	SHEET A6

APPROVAL COLUMN.

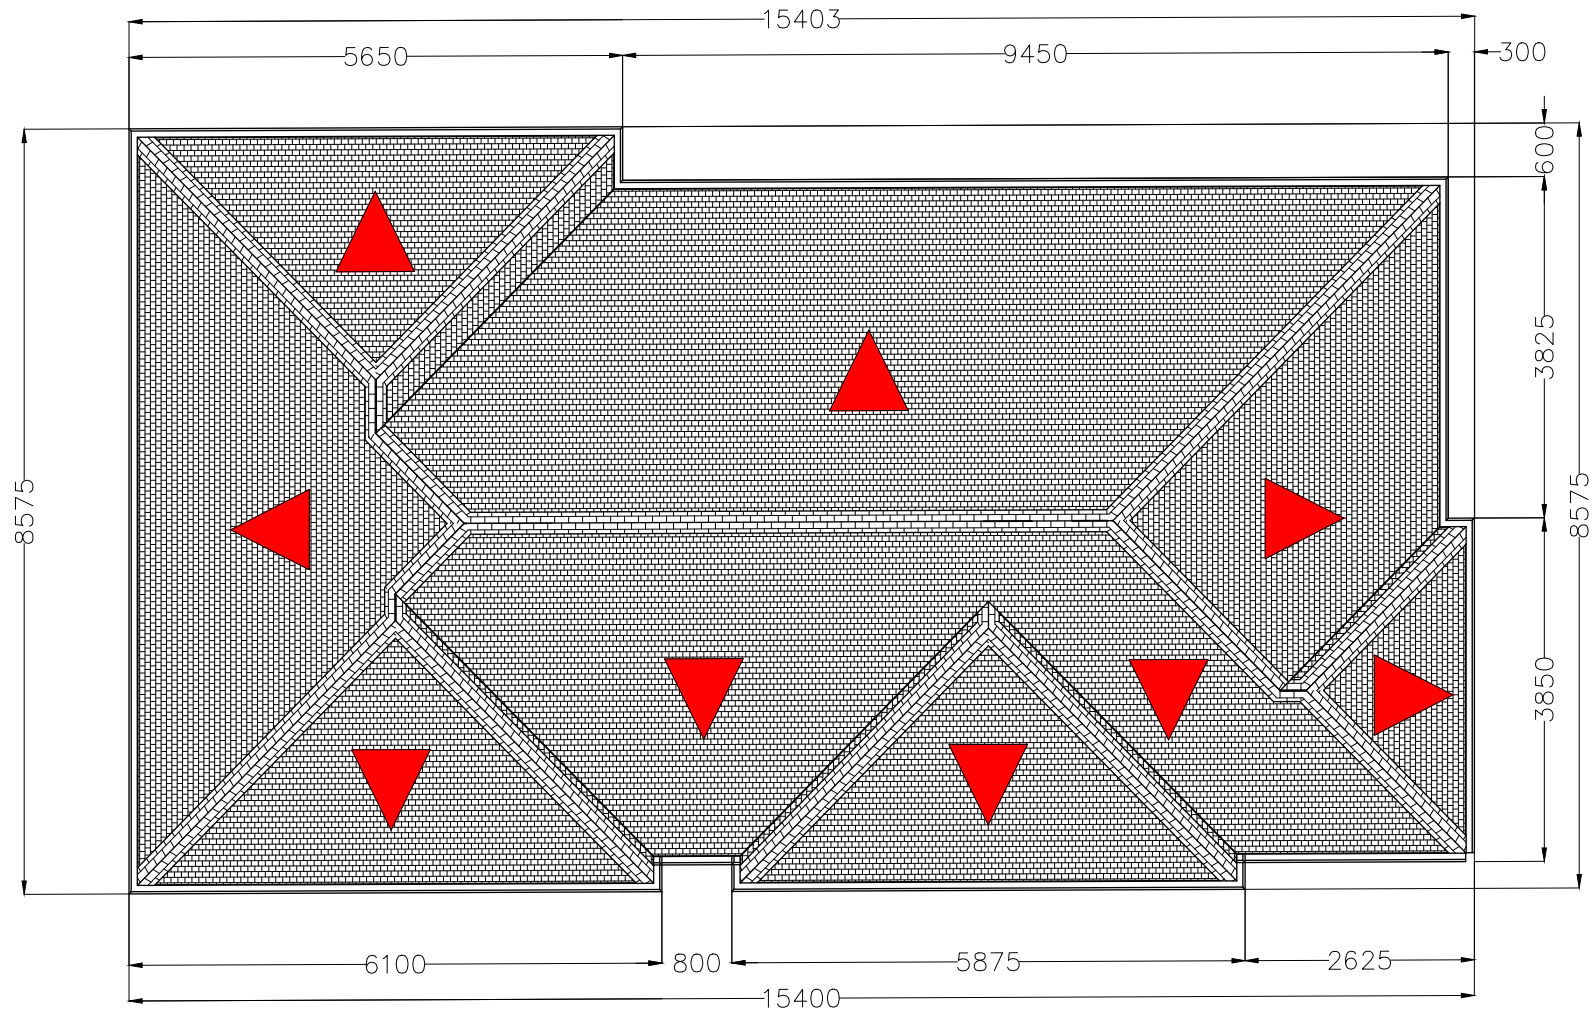

ROOF.



- GENERAL NOTE:
1. Dimensions are to be read and not scaled.
 2. All dimensions and conditions are to be verified on site before proceeding.
 3. Drawings from all consultants relating to the same area should be read in conjunction with one another.
 4. Should the contractor discern any conflicting information written or drawn, he is to notify the architect immediately.
 5. This drawing is subject to world copyright and may not be reproduced in whole or in part for any purpose without prior written consent Allcrownworks.

CLIENT.
MR IBRAHIM NURUDEEN OLAJIDE.

PROJECT NAME AND ADDRESS.
PROPOSED RESIDENTIAL BUILDING PROJECT
@
8 IGBAJO CRESCENT OFF,
AYANWALE MEIRAN,
IJAYE OJOKORO,
LAGOS.

DRAWING TITLE	ROOF.
DATE	SEPTEMBER 2024.
DESIGNED BY	FANCY AND CO. TEL: +2347034785085.
DRAWN BY	ALLCROWNWORKS.
CHECKED BY	ENGR AWOLOLA.
SCALE	SCALE 1:50.
SHEET	A7



FRONTAGE.

ARCHITECTURE FIRM NAME AND ADDRESS.



3A, ANFOWOSHE STREET, ABULE EGBA (FAKO) IJAYE, LAGOS.

- GENERAL NOTE.
- 1. Dimensions are to be read and not scaled.
 - 2. All dimensions and conditions are to be verified on site before proceeding.
 - 3. Drawings from all consultants relating to the same area should be read in conjunction with one another.
 - 4. Should the contractor discern any conflicting information written or drawn, he is to notify the architect immediately.
 - 5. This drawing is subject to world copyright and may not be reproduced in whole or in part for any purpose without prior written consent Allcrownworks.


CLIENT.

MR IBRAHIM NURUDEEN OLAJIDE.

PROJECT NAME AND ADDRESS.

PROPOSED RESIDENTIAL BUILDING PROJECT @ 8 IGBAJO CRESCENT OFF, AYANWALE MEIRAN, IJAYE OJOKORO, LAGOS.

DRAWING TITLE	FRONTAGE.	
DATE	SEPTEMBER 2024.	
DESIGNED BY	FANCY AND CO. TEL: +2347034785085.	
DRAWN BY	ALLCROWNWORKS.	
CHECKED BY	ENGR AWOLOLA.	
SCALE	SCALE 1:50.	SHEET A8

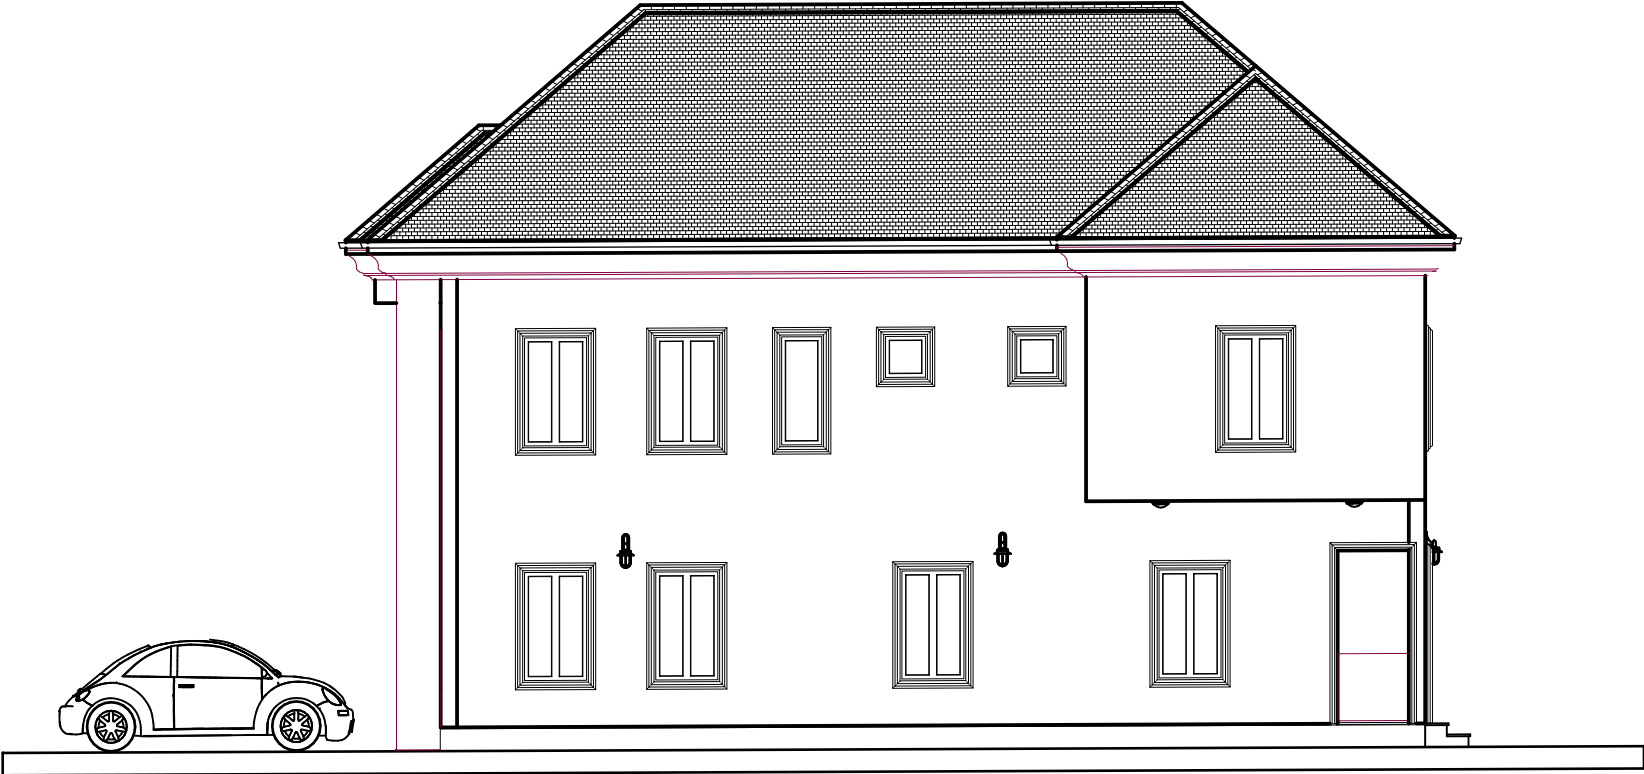

RIGHT SIDE VIEW.

ARCHITECTURE FIRM NAME AND ADDRESS.



3A, ANFOWOSHE STREET, ABULE EGBA (FAKO) IJAYE, LAGOS.

- GENERAL NOTE.
1. Dimensions are to be read and not scaled.
 2. All dimensions and conditions are to be verified on site before proceeding.
 3. Drawings from all consultants relating to the same area should be read in conjunction with one another.
 4. Should the contractor discern any conflicting information written or drawn, he is to notify the architect immediately.
 5. This drawing is subject to world copyright and may not be reproduced in whole or in part for any purpose without prior written consent Allcrownworks.

CLIENT.

MR IBRAHIM NURUDEEN OLAJIDE.

PROJECT NAME AND ADDRESS.

**PROPOSED RESIDENTIAL BUILDING PROJECT
@
8 IGBAJO CRESCENT OFF,
AYANWALE MEIRAN,
IJAYE OJOKORO,
LAGOS.**

DRAWING TITLE	RIGHT SIDE VIEW.	
DATE	SEPTEMBER 2024.	
DESIGNED BY	FANCY AND CO. TEL: +2347034785085.	
DRAWN BY	ALLCROWNWORKS.	
CHECKED BY	ENGR AWOLOLA.	
SCALE	SCALE 1:50.	SHEET A9

APPROVAL COLUMN.



LEFT SIDE VIEW.

ARCHITECTURE FIRM NAME AND ADDRESS

3A, ANFOWOSHE STREET, ABULE EGBA (FAKO) IJAYE, LAGOS

- GENERAL NOTE:
1. Dimensions are to be read and not scaled.

2. All dimensions and conditions are to be verified on site before proceeding.

3. Drawings from all consultants relating to the same area should be read in conjunction with one another.

4. Should the contractor discern any conflicting information written or drawn, he is to notify the architect immediately.

5. This drawing is subject to world copyright and may not be reproduced in whole or in part for any purpose without prior written consent Allcrownworks.

CLIENT.

MR IBRAHIM NURUDEEN OLAJIDE.

PROJECT NAME AND ADDRESS.


PROPOSED RESIDENTIAL BUILDING PROJECT @ 8 IGBAJO CRESCENT OFF, AYANWALE MEIRAN, IJAYE OJOKORO, LAGOS.

DRAWING TITLE	LEFT SIDE VIEW.	
DATE	SEPTEMBER 2024.	
DESIGNED BY	FANCY AND CO. TEL: +2347034785085.	
DRAWN BY	ALLCROWNWORKS.	
CHECKED BY	ENGR AWOLOLA.	
SCALE	SCALE 1:50.	SHEET A10



REAR VIEW.

ARCHITECTURE FIRM NAME AND ADDRESS.

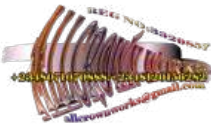

3A, ANFOWOSHE STREET, ABULE EGBA (FAKO) IJAYE, LAGOS.

GENERAL NOTE.

1. Dimensions are to be read and not scaled.
2. All dimensions and conditions are to be verified on site before proceeding.
3. Drawings from all consultants relating to the same area should be read in conjunction with one another.
4. Should the contractor discern any conflicting information written or drawn, he is to notify the architect immediately.
5. This drawing is subject to world copyright and may not be reproduced in whole or in part for any purpose without prior written consent Allcrownworks.

CLIENT.

MR IBRAHIM NURUDEEN OLAJIDE.

PROJECT NAME AND ADDRESS.

PROPOSED RESIDENTIAL BUILDING PROJECT
@
8 IGBAJO CRESCENT OFF,
AYANWALE MEIRAN,
IJAYE OJOKORO,
LAGOS.

DRAWING TITLE	REAR VIEW.	
DATE	SEPTEMBER 2024.	
DESIGNED BY	FANCY AND CO. TEL: +2347034785085.	
DRAWN BY	ALLCROWNWORKS.	
CHECKED BY	ENGR AWOLOLA.	
SCALE	SCALE 1:50.	SHEET A11