

**CLIENT:**  
MRS AMINAT OLAMILEKAN.


**PROJECT:**

PROPOSED  
RESIDENSIAL BUILDING PROJECT

@

ADIYE OWE,  
ISHAGA,  
ADO-ODDO LGA,  
OGUN STATE.

**FIRM:**

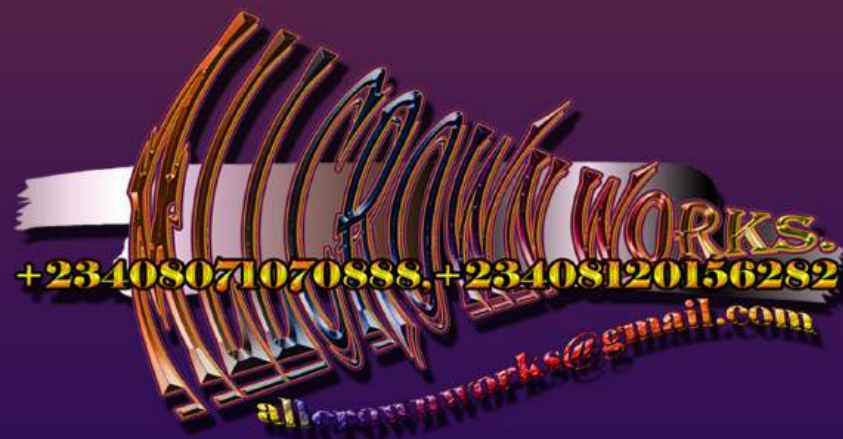














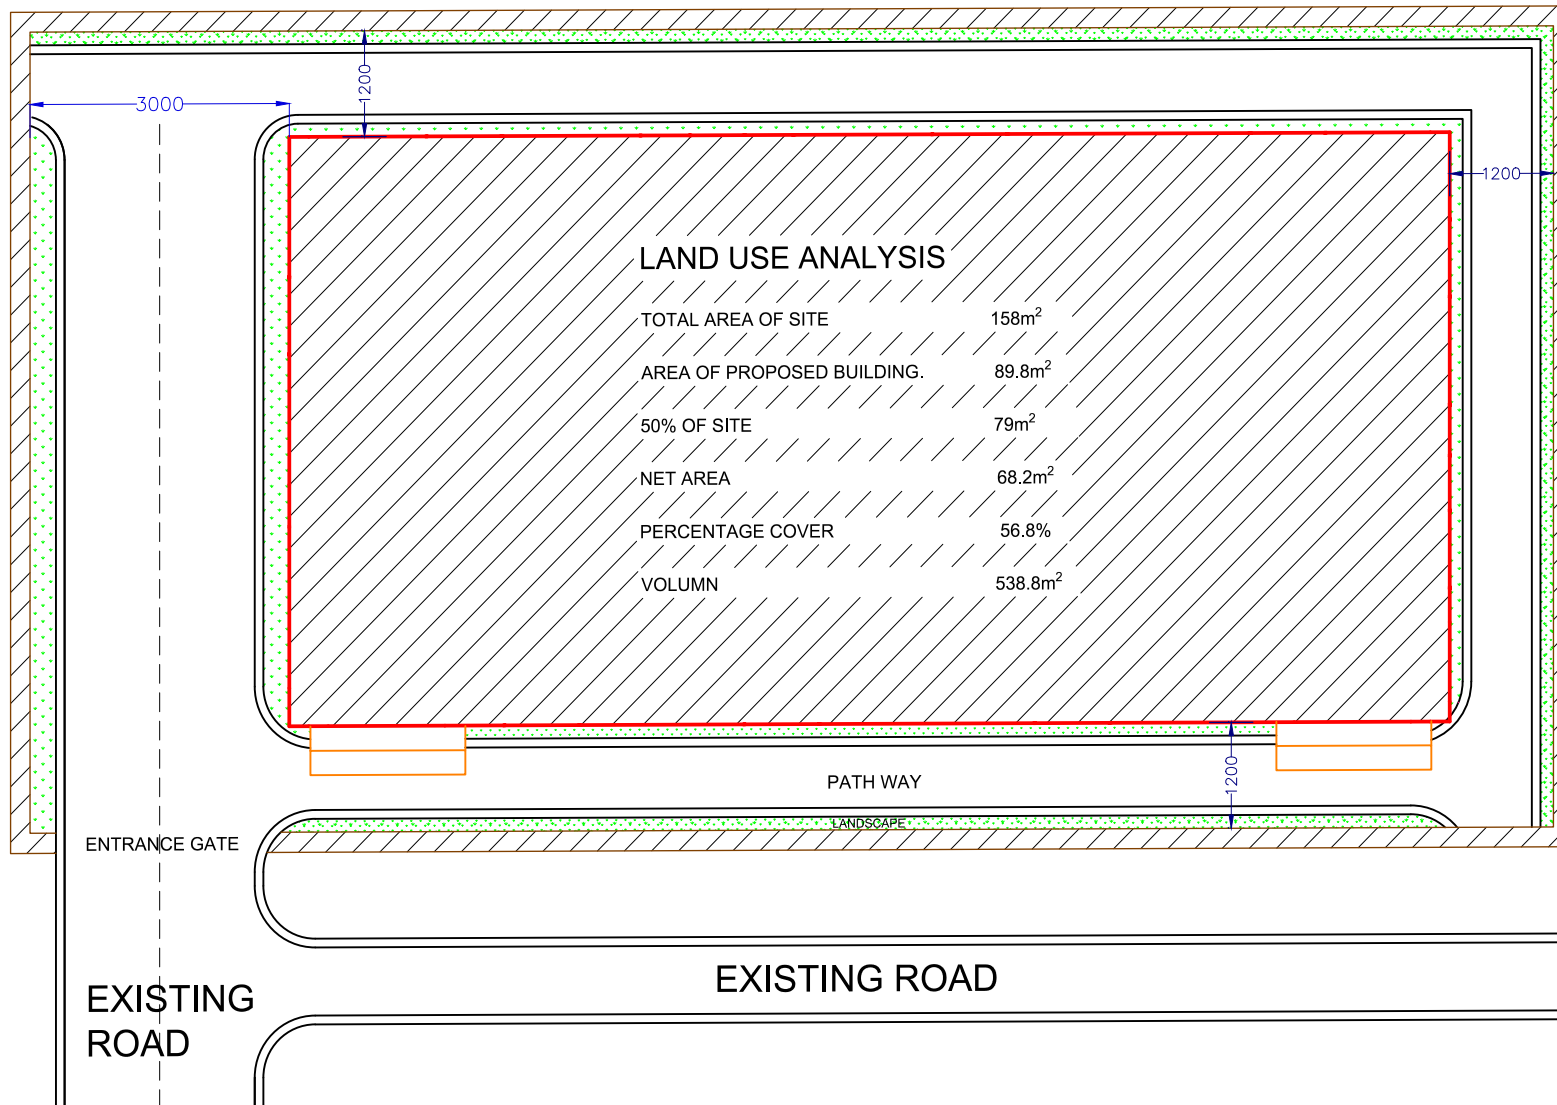

GENERAL NOTE.

ARCHITECTURE FIRM NAME AND ADDRESS.



3A, ANFOWOSHE STREET, ABULE EGBA (FAKO) IJAYE, LAGOS.

GENERAL NOTE.

1. Dimensions are to be read and not scaled.
2. All dimensions and conditions are to be verified on site before proceeding.
3. Drawings from all consultants relating to the same area should be read in conjunction with one another.
4. Should the contractor discern any conflicting information written or drawn he is to notify the architect immediately.
5. This drawing is subject to world copyright and may not be reproduced in whole or in part for any purpose without prior written consent. Allcrownworks.


CLIENT.  
MRS AMINAT OLAMILEKAN

PROJECT NAME AND ADDRESS.  
PROPOSED RESIDENSIAL BUILDING  
PROJECT.  
@  
ADINE OWE,  
IBHAGA,  
ADO ODDO LGA,  
OGUN STATE.

DESIGNED BY	ALLCROWNWORKS.
DRAWN BY	GBOGBOADE A. A.
CHECKED BY	ADEGBENGA.

DRAWING TITLE	SITE PLAN.
DATE	AUGUST 2022.
SCALE	SCALE TO FIT.
SHEET	A1

NO.	REVISION/ISSUE	DATE
-----	----------------	------

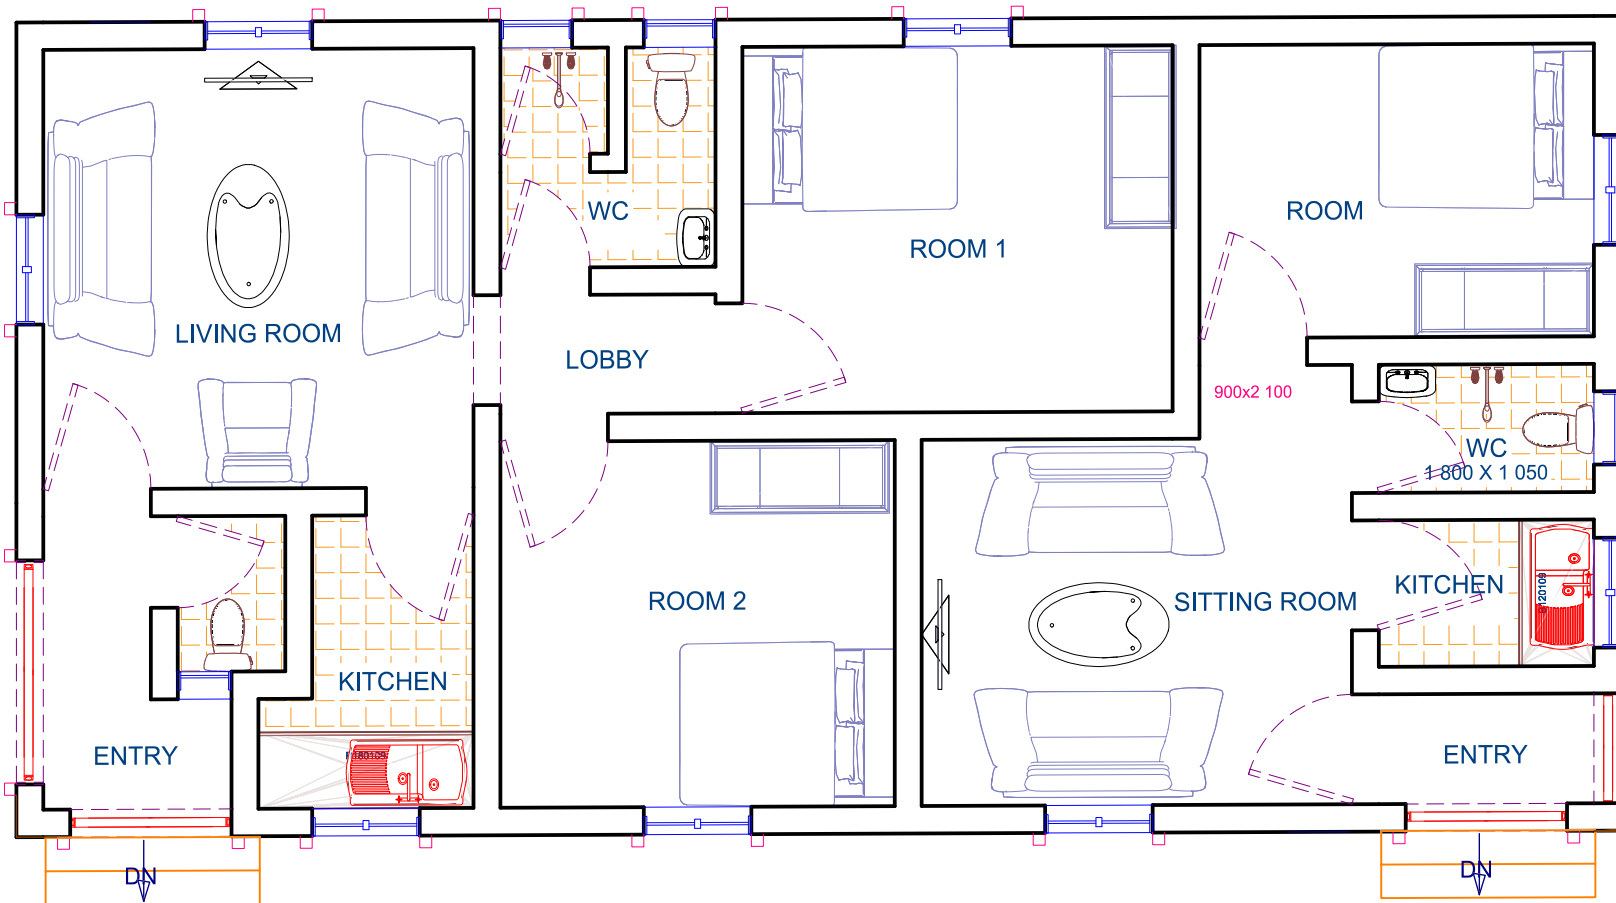

GENERAL NOTE.

ARCHITECTURE FIRM NAME AND ADDRESS.



3A, ANFOWOSHE STREET, ABULE EGBA (FAKO) IJAYE, LAGOS.

GENERAL NOTE.

1. Dimensions are to be read and not scaled.
2. All dimensions and conditions are to be verified on site before proceeding.
3. Drawings from all consultants relating to the same area should be read in conjunction with one another.
4. Should the contractor discern any conflicting information written or drawn he is to notify the architect immediately.
5. This drawing is subject to world copyright and may not be reproduced in whole or in part for any purpose without prior written consent. Allcrownworks.

CLIENT.  
MRS AMINAT OLAMILEKAN

PROJECT NAME AND ADDRESS.  
PROPOSED RESIDENTIAL BUILDING PROJECT.  
@  
ADINE OWE,  
IBHAGA,  
ADO ODDO LGA,  
OGUN STATE.

DESIGNED BY ALLCROWNWORKS.

DRAWN BY GBOGBOADE A. A.

CHECKED BY ADEGBENGA.

DRAWING TITLE FLOOR PLAN.


DATE AUGUST 2022.

SCALE SCALE TO FIT.

SHEET  
A2

NO. REVISION/ISSUE DATE



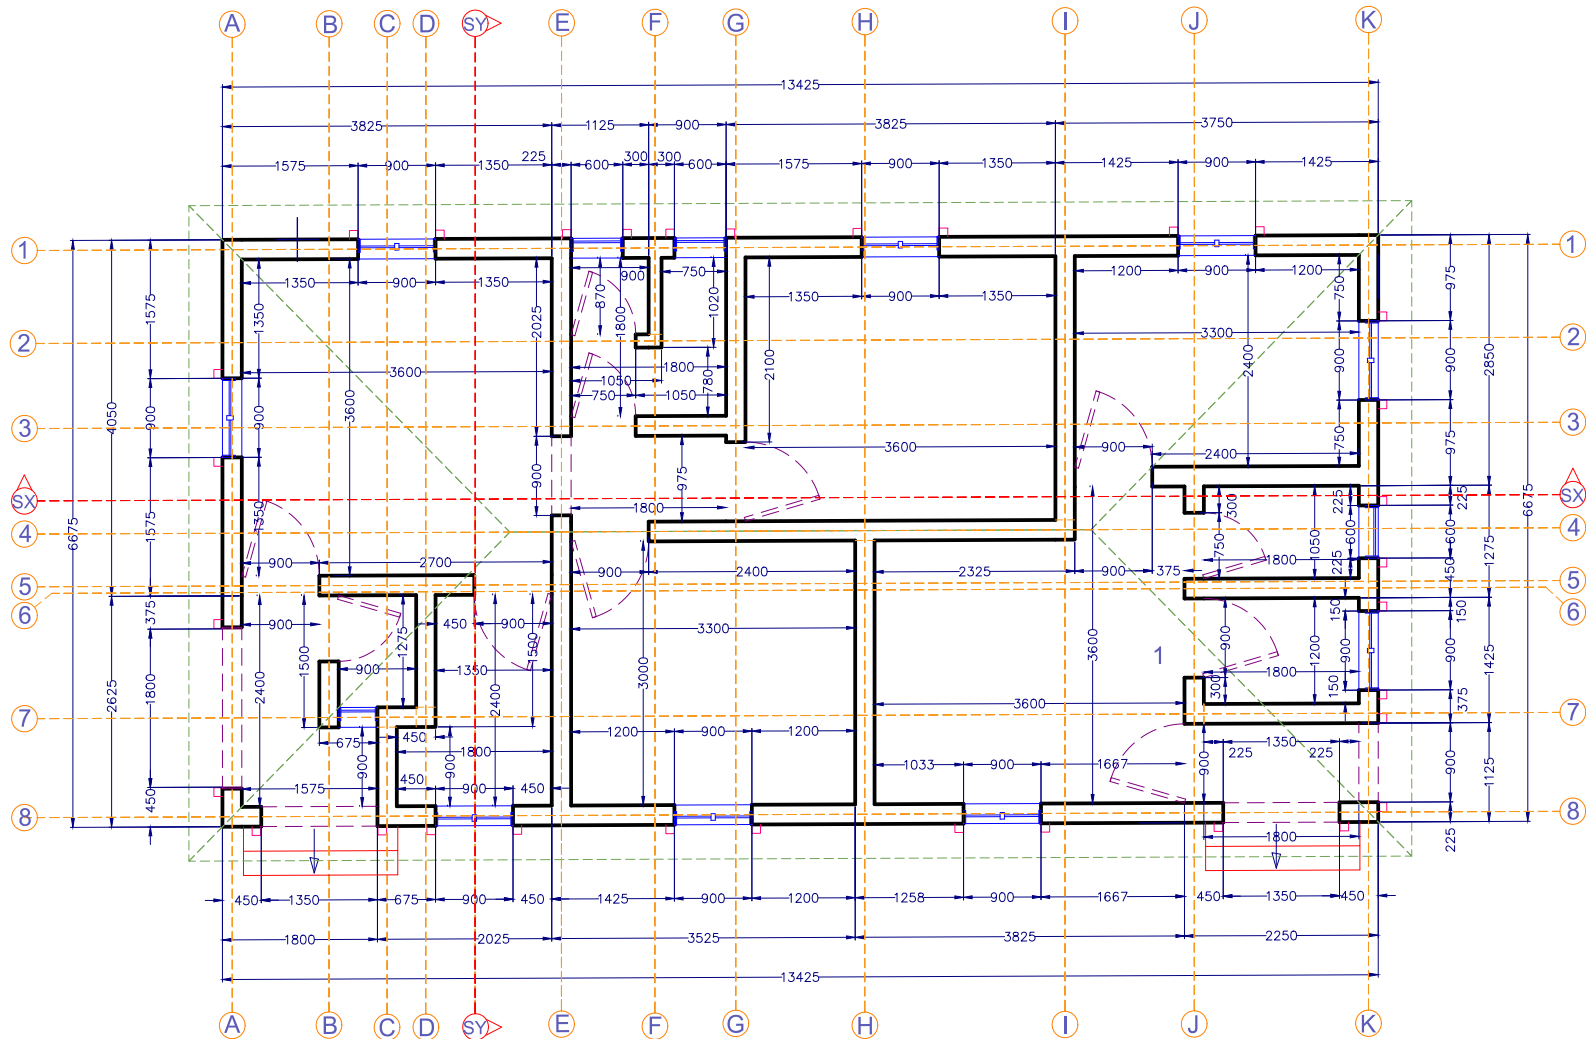

GENERAL NOTE.

ARCHITECTURE FIRM NAME AND ADDRESS.



3A, ANFOWOSHE STREET, ABULE EGBA (FAKO) IJAYE, LAGOS.

GENERAL NOTE.

1. Dimensions are to be read and not scaled.
2. All dimensions and conditions are to be verified on site before proceeding.
3. Drawings from all consultants relating to the same area should be read in conjunction with one another.
4. Should the contractor discern any conflicting information written or drawn he is to notify the architect immediately.
5. This drawing is subject to world copyright and may not be reproduced in whole or in part for any purpose without prior written consent. Allcrownworks.

CLIENT.  
MRS AMINAT OLAMILEKAN

PROJECT NAME AND ADDRESS.  
PROPOSED RESIDENSIAL BUILDING  
PROJECT.  
@  
ADINE OWE,  
IBHAGA,  
ADO ODDO LGA,  
OGUN STATE.

DESIGNED BY ALLCROWNWORKS.

DRAWN BY GBOGBOADE A. A.

CHECKED BY ADEGBENGA.

DRAWING TITLE DIMENSION.


DATE AUGUST 2022.

SCALE SCALE TO FIT.

SHEET  
A3

NO. REVISION/ISSUE DATE



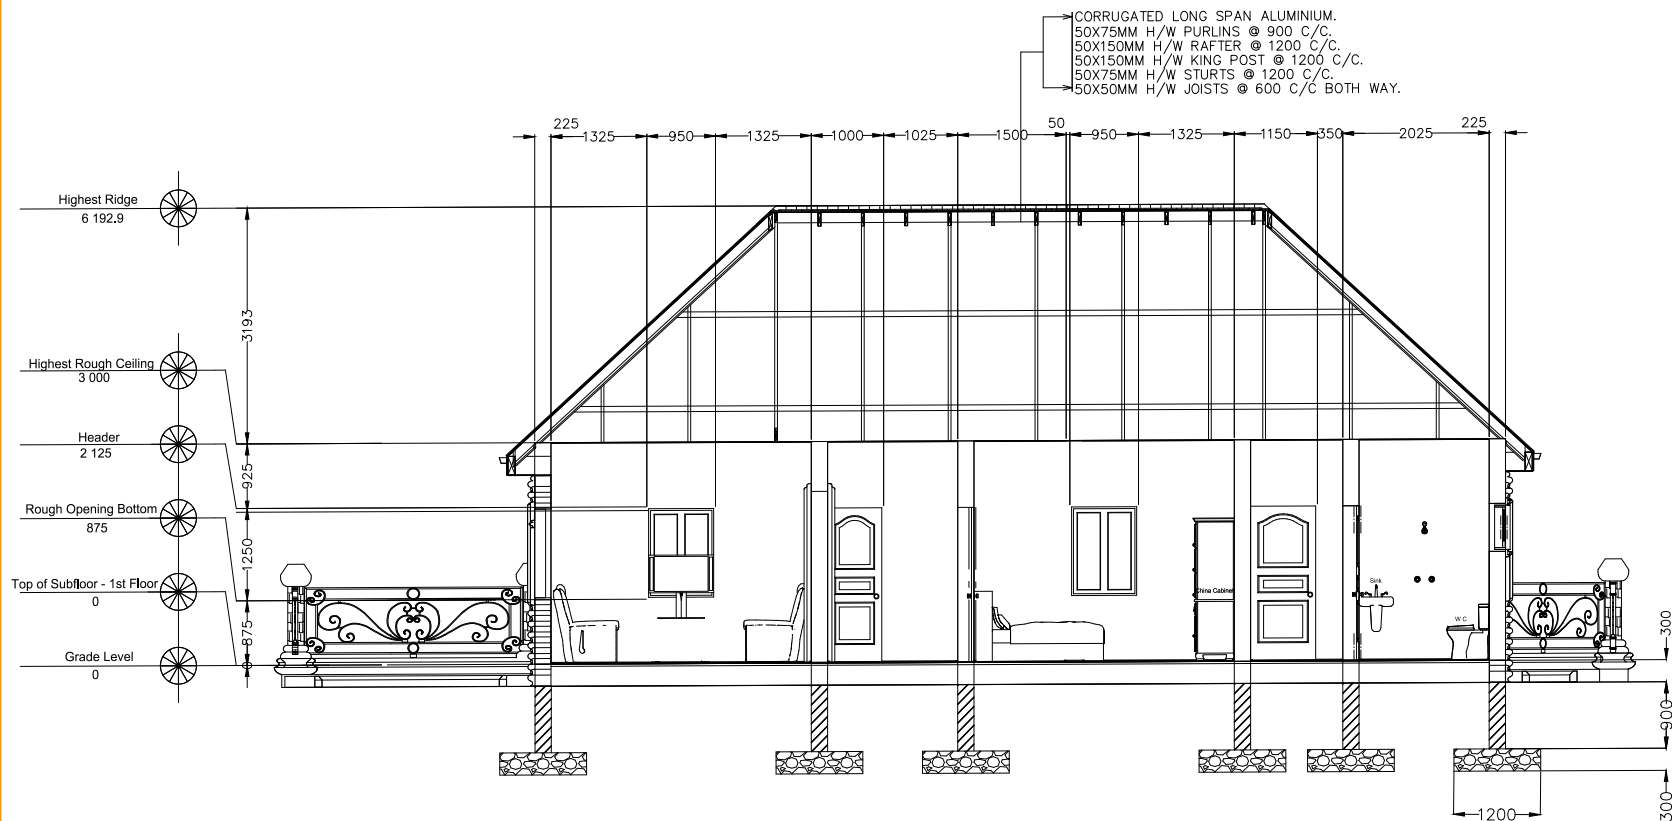

GENERAL NOTE.

ARCHITECTURE FIRM NAME AND ADDRESS.



3A, ANFOWOSHE STREET, ABULE EGBA (FAKO) IJAYE, LAGOS.

GENERAL NOTE.

1. Dimensions are to be read and not scaled.
2. All dimensions and conditions are to be verified on site before proceeding.
3. Drawings from all consultants relating to the same area should be read in conjunction with one another.
4. Should the contractor discern any conflicting information written or drawn he is to notify the architect immediately.
5. This drawing is subject to world copyright and may not be reproduced in whole or in part for any purpose without prior written consent Allcrownworks.


CLIENT.  
MRS AMINAT OLAMILEKAN

PROJECT NAME AND ADDRESS.  
PROPOSED RESIDENSIAL BUILDING  
PROJECT.  
@  
ADINE OWE,  
IBHAGA,  
ADO ODDO LGA,  
OGUN STATE.

DESIGNED BY	ALLCROWNWORKS.
DRAWN BY	GBOGBOADE A. A.
CHECKED BY	ADEGBENGA.

DRAWING TITLE	SECTION X.
DATE	AUGUST 2022.
SCALE	SCALE TO FIT.
SHEET	A5

NO.	REVISION/ISSUE	DATE

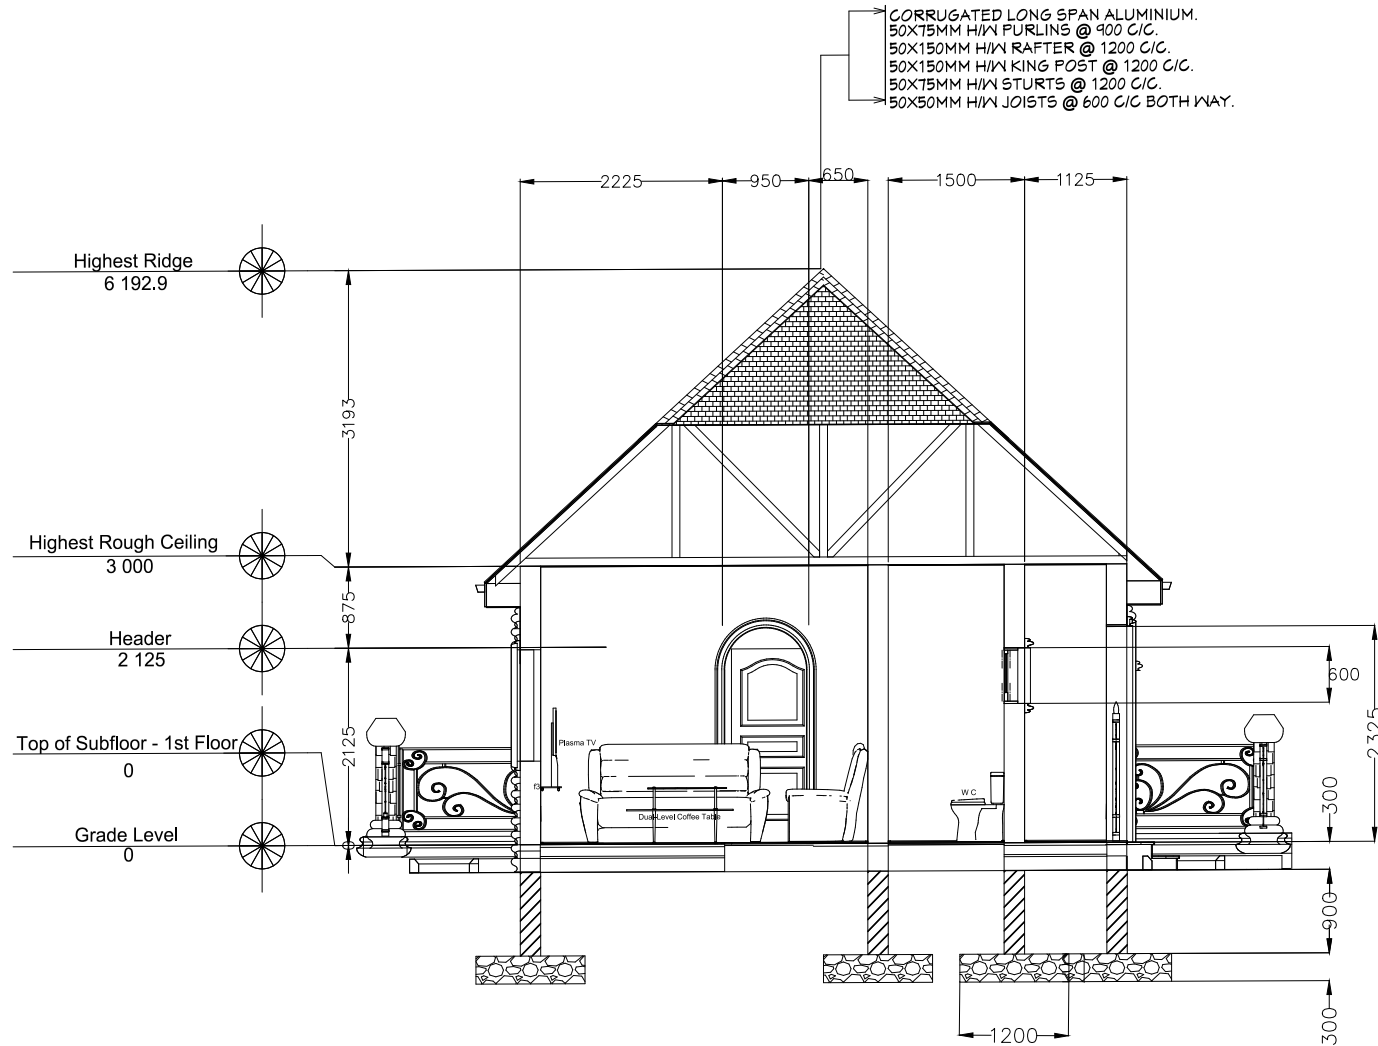

# GENERAL NOTE.

ARCHITECTURE FIRM NAME AND ADDRESS.



3A, ANFOWOSHE STREET, ABULE EGBA (FAKO) IJAYE, LAGOS.

## GENERAL NOTE.

1. Dimensions are to be read and not scaled.
2. All dimensions and conditions are to be verified on site before proceeding.
3. Drawings from all consultants relating to the same area should be read in conjunction with one another.
4. Should the contractor discern any conflicting information written or drawn he is to notify the architect immediately.
5. This drawing is subject to world copyright and may not be reproduced in whole or in part for any purpose without prior written consent Allcrowmworks.

CLIENT.  
MRS AMINAT OLAMILEKAN

PROJECT NAME AND ADDRESS.  
PROPOSED RESIDENSIAL BUILDING PROJECT.  
@  
ADINE OWE,  
IBHAGA,  
ADO ODDO LGA,  
OGUN STATE.

DESIGNED BY ALLCROWNWORKS.

DRAWN BY GBOGBOADE A. A.

CHECKED BY ADEGBENGA.

DRAWING TITLE SECTION Y.


DATE AUGUST 2022.

SCALE SCALE TO FIT.

SHEET A4

NO. REVISION/ISSUE DATE



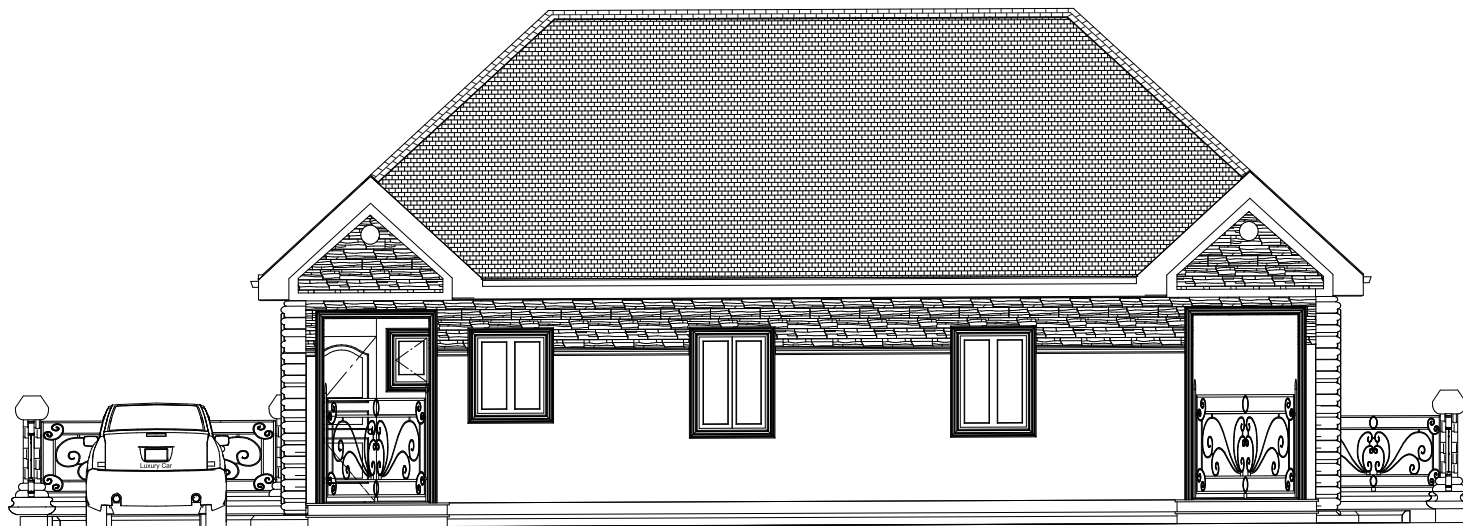

GENERAL NOTE.

ARCHITECTURE FIRM NAME AND ADDRESS.



3A, ANFOWOSHE STREET, ABULE EGBA (FAKO) IJAYE, LAGOS.

GENERAL NOTE.

1. Dimensions are to be read and not scaled.
2. All dimensions and conditions are to be verified on site before proceeding.
3. Drawings from all consultants relating to the same area should be read in conjunction with one another.
4. Should the contractor discern any conflicting information written or drawn he is to notify the architect immediately.
5. This drawing is subject to world copyright and may not be reproduced in whole or in part for any purpose without prior written consent Allcrownworks.

CLIENT.  
MR

PROJECT NAME AND ADDRESS.  
PROPOSED BUILDING PROJECT  
@.

DESIGNED BY ALLCROWNWORKS.

DRAWN BY GBOGBOADE A. A.

CHECKED BY


DRAWING TITLE FLOOR PLAN.

DATE JULY 2022.

SCALE SCALE TO FIT.

SHEET  
A1

NO.	REVISION/ISSUE	DATE

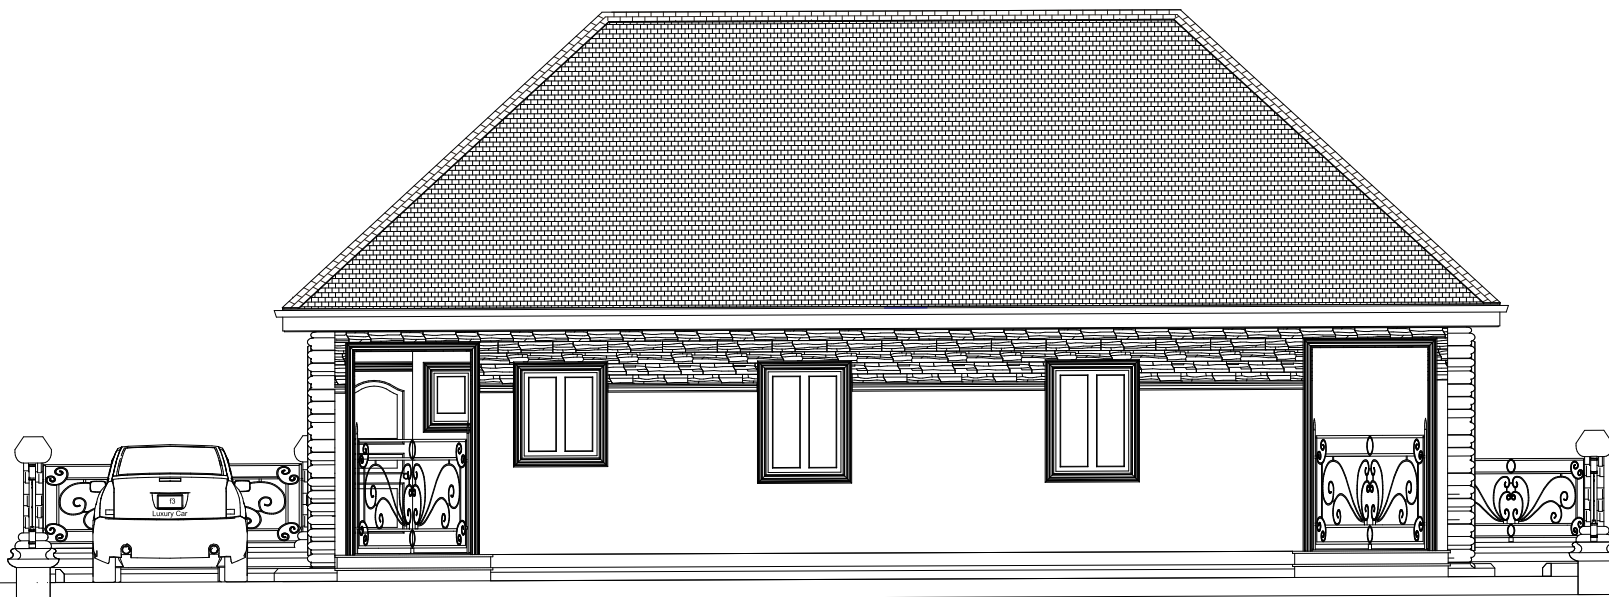

GENERAL NOTE.

ARCHITECTURE FIRM NAME AND ADDRESS.



3A, ANFOWOSHE STREET, ABULE EGBA (FAKO) IJAYE, LAGOS.

GENERAL NOTE.

1. Dimensions are to be read and not scaled.
2. All dimensions and conditions are to be verified on site before proceeding.
3. Drawings from all consultants relating to the same area should be read in conjunction with one another.
4. Should the contractor discern any conflicting information written or drawn he is to notify the architect immediately.
5. This drawing is subject to world copyright and may not be reproduced in whole or in part for any purpose without prior written consent Allcrownworks.

CLIENT.  
MRS AMINAT OLAMILEKAN


PROJECT NAME AND ADDRESS.  
PROPOSED RESIDENSIAL BUILDING  
PROJECT.  
@  
ADINE OWE,  
IBHAGA,  
ADO ODDO LGA,  
OGUN STATE.

DESIGNED BY	ALLCROWNWORKS.
DRAWN BY	GBOGBOADE A A.
CHECKED BY	ADEGBENGA.

DRAWING TITLE	FRONT VIEW.
DATE	AUGUST 2022.
SCALE	SCALE TO FIT.
SHEET	A6

NO.	REVISION/ISSUE	DATE
-----	----------------	------



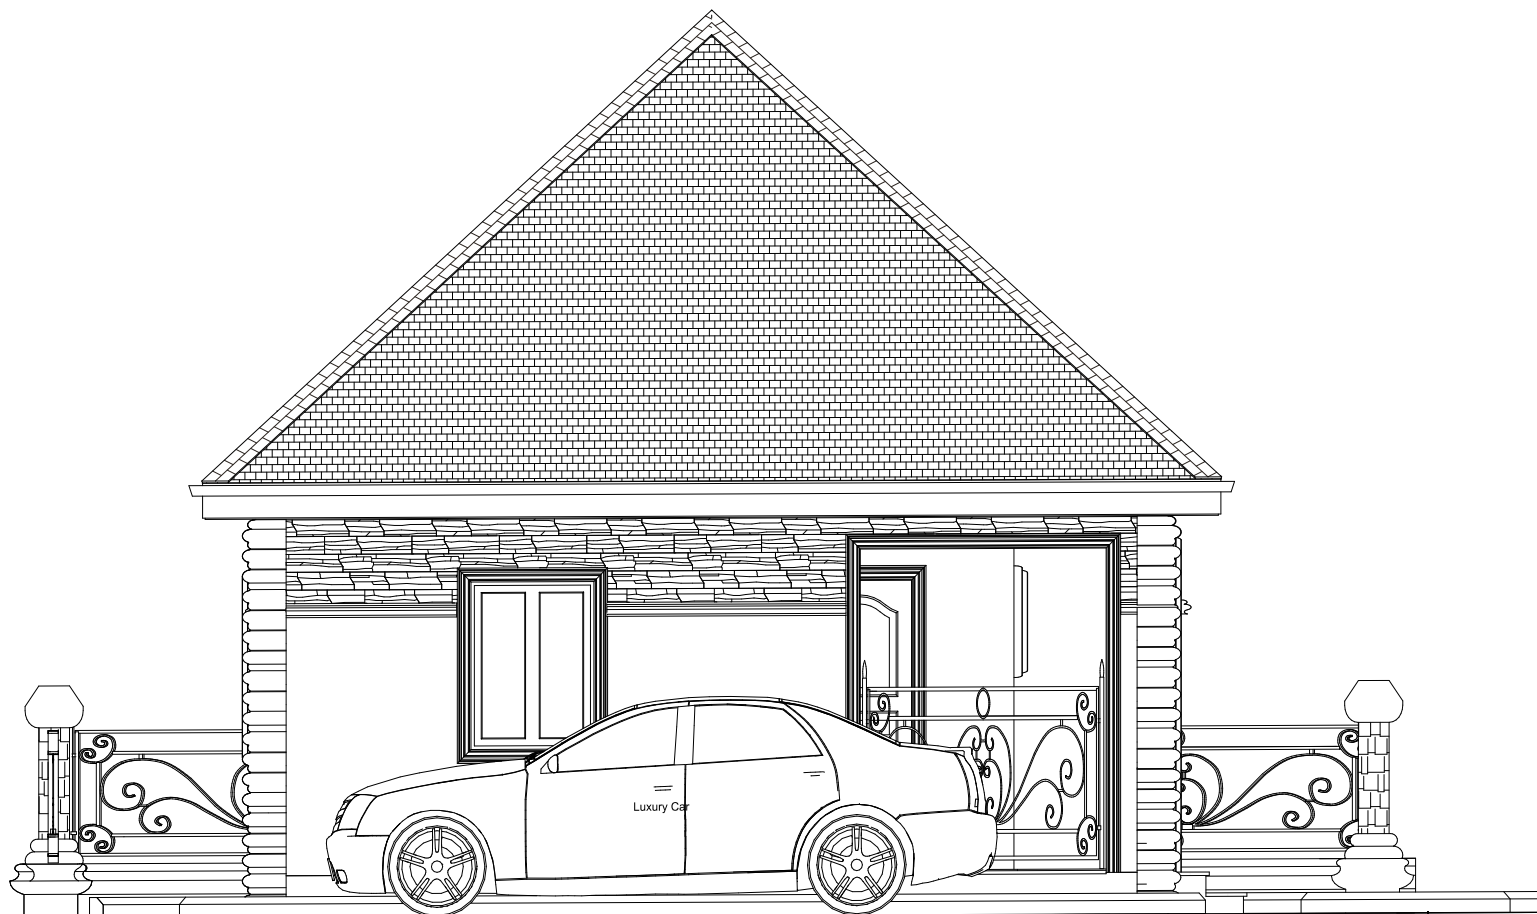

GENERAL NOTE.

ARCHITECTURE FIRM NAME AND ADDRESS.



3A, ANFOWOSHE STREET, ABULE EGBA (FAKO) IJAYE, LAGOS.

GENERAL NOTE.

1. Dimensions are to be read and not scaled.
2. All dimensions and conditions are to be verified on site before proceeding.
3. Drawings from all consultants relating to the same area should be read in conjunction with one another.
4. Should the contractor discern any conflicting information written or drawn he is to notify the architect immediately.
5. This drawing is subject to world copyright and may not be reproduced in whole or in part for any purpose without prior written consent. Allcrownworks.


CLIENT.  
MRS AMINAT OLAMILEKAN

PROJECT NAME AND ADDRESS.  
PROPOSED RESIDENTIAL BUILDING  
PROJECT.  
@  
ADINE OWE,  
IBHAGA,  
ADO ODDO LGA,  
OGUN STATE.

DESIGNED BY	ALLCROWNWORKS.
DRAWN BY	GBOGBOADE A. A.
CHECKED BY	ADEGBENGA.

DRAWING TITLE	LEFT SIDE VIEW.
DATE	AUGUST 2022.
SCALE	SCALE TO FIT.
SHEET	A7

NO.	REVISION/ISSUE	DATE
-----	----------------	------

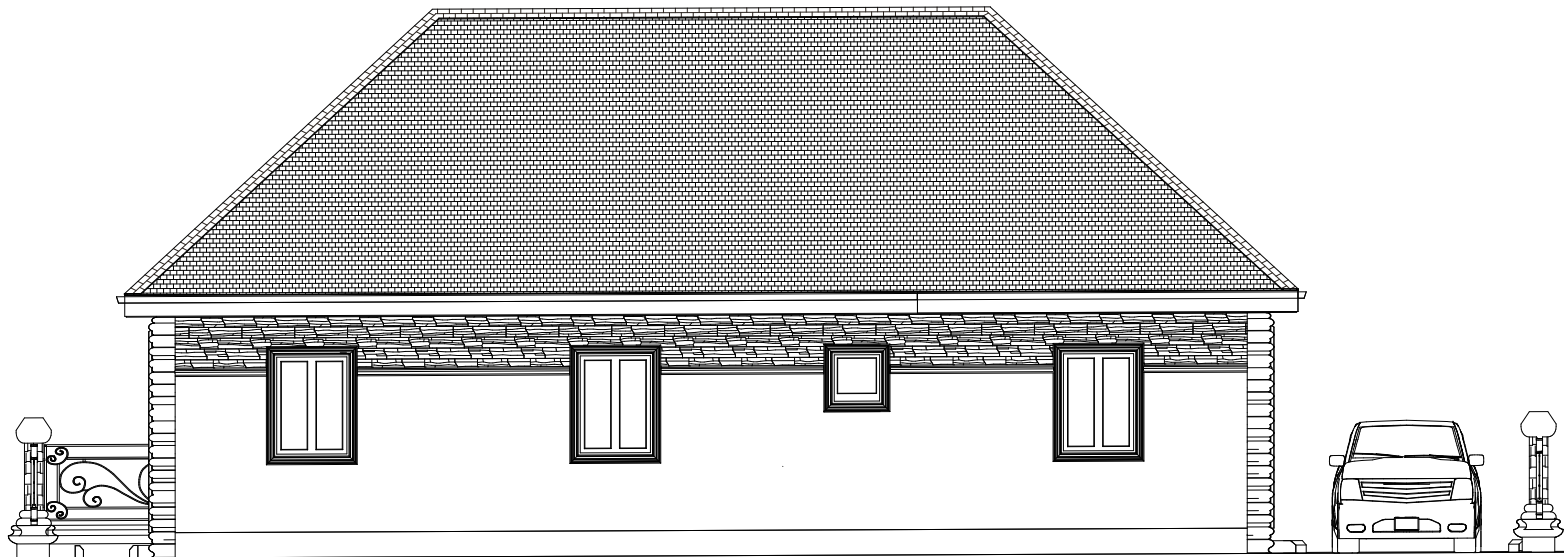

GENERAL NOTE.

ARCHITECTURE FIRM NAME AND ADDRESS.



3A, ANFOWOSHE STREET, ABULE EGBA (FAKO) IJAYE, LAGOS.

GENERAL NOTE.

1. Dimensions are to be read and not scaled.
2. All dimensions and conditions are to be verified on site before proceeding.
3. Drawings from all consultants relating to the same area should be read in conjunction with one another.
4. Should the contractor discern any conflicting information written or drawn he is to notify the architect immediately.
5. This drawing is subject to world copyright and may not be reproduced in whole or in part for any purpose without prior written consent Allcrownworks.

CLIENT.  
MRS AMINAT OLAMILEKAN

PROJECT NAME AND ADDRESS.  
PROPOSED RESIDENSIAL BUILDING  
PROJECT.  
@  
ADINE OWE,  
IBHAGA,  
ADO ODDO LGA,  
OGUN STATE.

DESIGNED BY ALLCROWNWORKS.  
DRAWN BY GBOGBOADE A. A.  
CHECKED BY ADEGBENGA.

DRAWING TITLE REAR SIDE VIEW.  
DATE AUGUST 2022.  
SCALE SCALE TO FIT. SHEET A9

NO.	REVISION/ISSUE	DATE





GENERAL NOTE.

ARCHITECTURE FIRM NAME AND ADDRESS.



3A, ANFOWOSHE STREET, ABULE EGBA (FAKO) IJAYE, LAGOS.

GENERAL NOTE.

1. Dimensions are to be read and not scaled.
2. All dimensions and conditions are to be verified on site before proceeding.
3. Drawings from all consultants relating to the same area should be read in conjunction with one another.
4. Should the contractor discern any conflicting information written or drawn he is to notify the architect immediately.
5. This drawing is subject to world copyright and may not be reproduced in whole or in part for any purpose without prior written consent Allcrownworks.


CLIENT.  
MRS AMINAT OLAMILEKAN

PROJECT NAME AND ADDRESS.  
PROPOSED RESIDENSIAL BUILDING  
PROJECT.  
@  
ADINE OWLE,  
IBHAGA,  
ADO ODDO LGA,  
OGUN STATE.

DESIGNED BY	ALLCROWNWORKS.
DRAWN BY	GBOGBOADE A A.
CHECKED BY	ADEGBENGA.

DRAWING TITLE	RIGHT SIDE VIEW.
DATE	AUGUST 2022.
SCALE	SCALE TO FIT.
SHEET	A8

NO.	REVISION/ISSUE	DATE

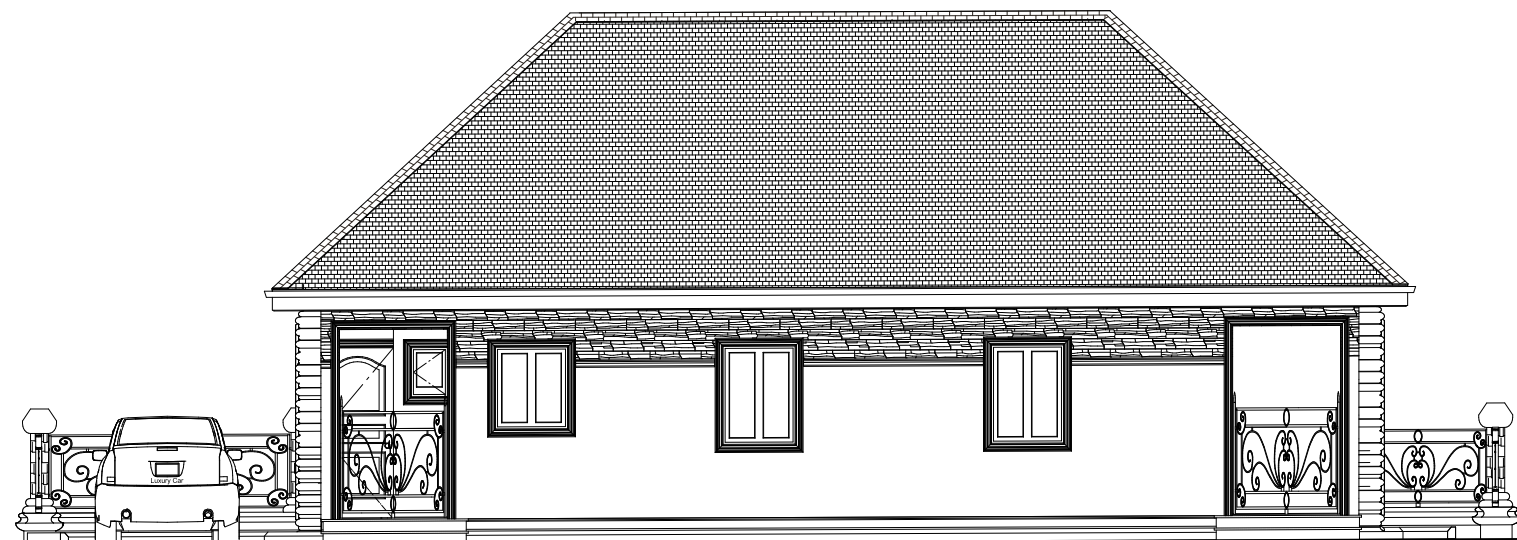

GENERAL NOTE.

ARCHITECTURE FIRM NAME AND ADDRESS.



3A, ANFOWOSHE STREET, ABULE EGBA (FAKO) IJAYE, LAGOS.

GENERAL NOTE.

1. Dimensions are to be read and not scaled.
2. All dimensions and conditions are to be verified on site before proceeding.
3. Drawings from all consultants relating to the same area should be read in conjunction with one another.
4. Should the contractor discern any conflicting information written or drawn he is to notify the architect immediately.
5. This drawing is subject to world copyright and may not be reproduced in whole or in part for any purpose without prior written consent Allcrownworks.

CLIENT.  
MR

PROJECT NAME AND ADDRESS.  
PROPOSED BUILDING PROJECT  
@.

DESIGNED BY ALLCROWNWORKS.

DRAWN BY GBOGBOADE A A.

CHECKED BY

DRAWING TITLE FLOOR PLAN.


DATE JULY 2022.

SCALE SCALE TO FIT.

SHEET  
A1

NO.	REVISION/ISSUE	DATE



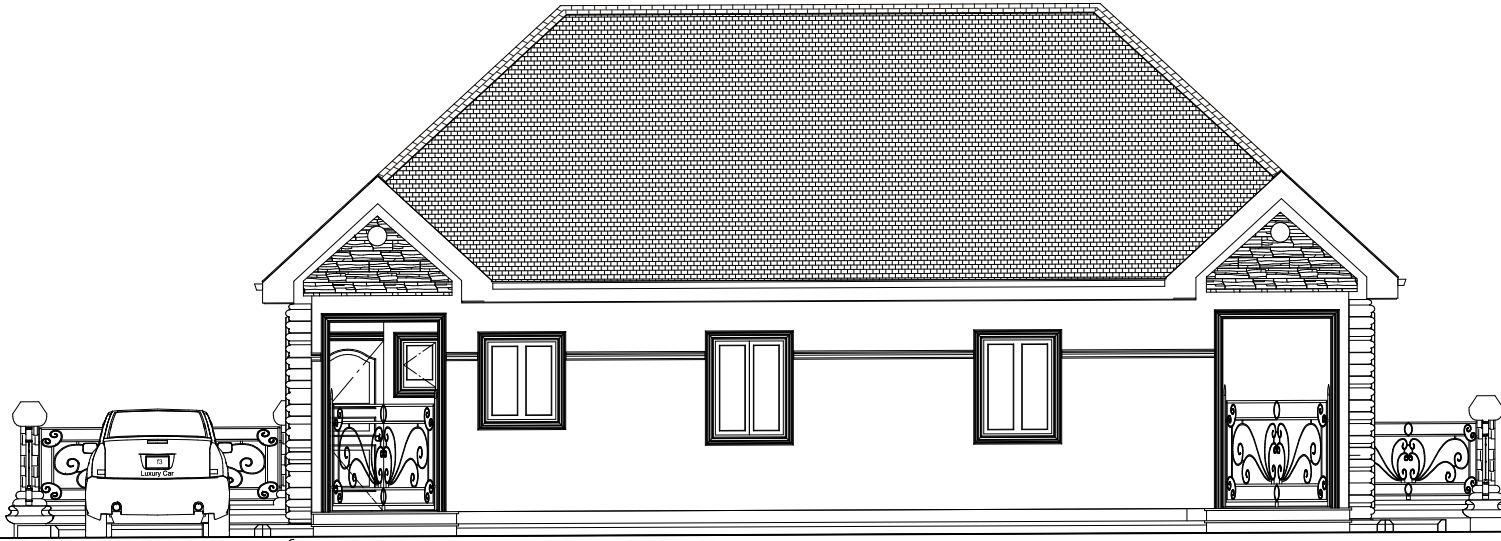

GENERAL NOTE.

ARCHITECTURE FIRM NAME AND ADDRESS.



3A, ANFOWOSHE STREET, ABULE EGBA (FAKO) IJAYE, LAGOS.

GENERAL NOTE.

1. Dimensions are to be read and not scaled.
2. All dimensions and conditions are to be verified on site before proceeding.
3. Drawings from all consultants relating to the same area should be read in conjunction with one another.
4. Should the contractor discern any conflicting information written or drawn he is to notify the architect immediately.
5. This drawing is subject to world copyright and may not be reproduced in whole or in part for any purpose without prior written consent Allcrownworks.

CLIENT.  
MR.

PROJECT NAME AND ADDRESS.  
PROPOSED BUILDING PROJECT  
@.

DESIGNED BY ALLCROWNWORKS.

DRAWN BY GBOGBOADE A. A.

CHECKED BY

DRAWING TITLE FLOOR PLAN.

DATE JULY 2022.

SCALE SCALE TO FIT.

SHEET  
A1

NO.	REVISION/ISSUE	DATE
-----	----------------	------