



REG NO: 332007
ALLCROWNWORKS
+2348071070888, +2348120156282
allcrownworks@gmail.com

CLIENT;

MR ARUNA ABDULATEEF AKANNI.

PROJECT;

PROPOSED RESIDENTIAL BUILDING PROJECT

@


12 BACK OF ZOO,
ILE-EPO ARAROMI,
BADAGRY,
OLORUNDA LGA,
OGUN STATE.

FIRM.



LAND USE ANALYSIS

TOTAL AREA OF PLOT	321.3 m ²
AREA OF PROPOSED BUILDING.	191.9 m ²
50% OF SITE	160.65 m ²
NET AREA	129.4 m ²
PERCENTAGE COVER	59.73 %
VOLUMN	1023.2 m ²

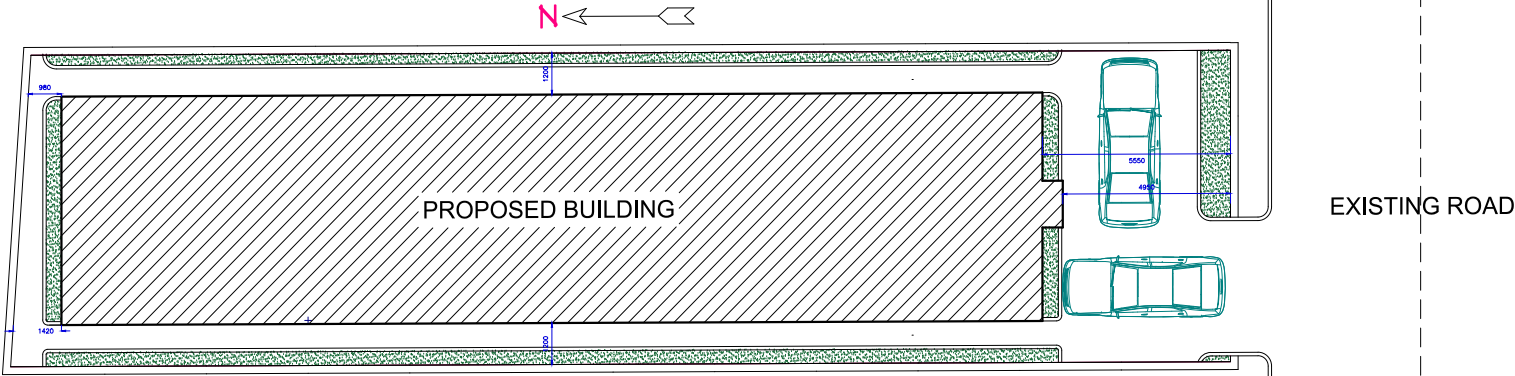

GENERAL NOTE.

ARCHITECTURE FIRM NAME AND ADDRESS.



3A, ANFOWOSHE STREET, ABULE EGBA (FAKO) IJAYE, LAGOS.

GENERAL NOTE.

1. Dimensions are to be read and not scaled.
2. All dimensions and conditions are to be verified on site before proceeding.
3. Drawings from all consultants relating to the same area should be read in conjunction with one another.
4. Should the contractor discern any conflicting information written or drawn he is to notify the architect immediately.
5. This drawing is subject to world copyright and may not be reproduced in whole or in part for any purpose without prior written consent Allcrownworks.

CLIENT.
MR ARUNA ABDULATEEF AKANNI.

PROJECT NAME AND ADDRESS.
PROPOSED RESIDENTIAL BUILDING PROJECT
@
12 BACK OF ZOO,
ILE-EPO ARAROMI,
BADAGRY,
OLORUNDA LGA
OGUN STATE.

DESIGNED BY ALLCROWNWORKS.

DRAWN BY GBOGBOADE A A.

CHECKED BY GBOGBOADE A A.


DRAWING TITLE SITE ANALYSIS.

DATE NOVEMBER 2022.

SCALE SCALE TO FIT.

SHEET
A1

NO.	REVISION/ISSUE	DATE
-----	----------------	------

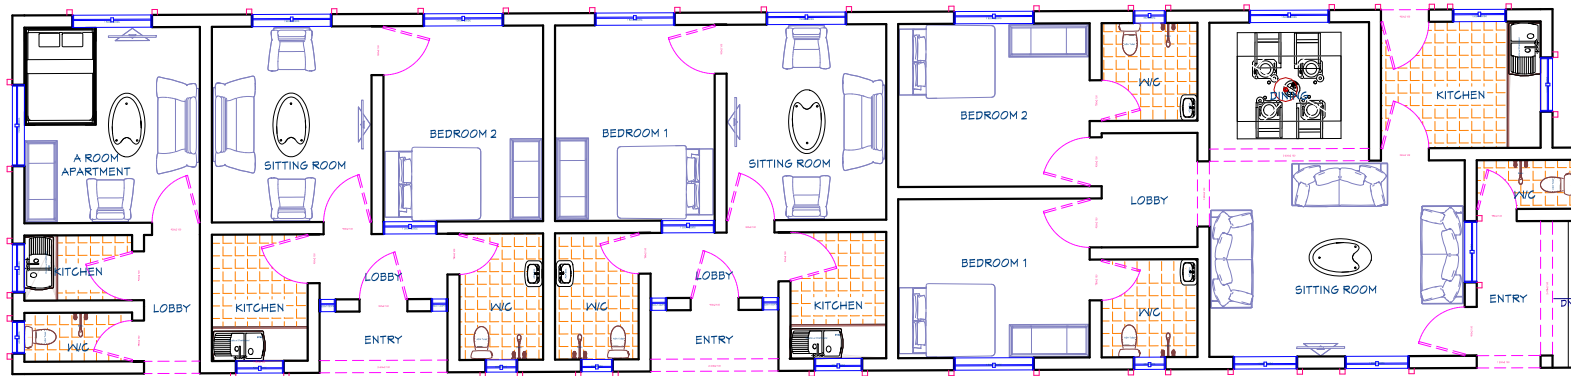

LIVING AREA
141.9 SQ M

GENERAL NOTE.

ARCHITECTURE FIRM NAME AND ADDRESS.



3A, ANFOWOSHE STREET, ABULE EGBA (FAKO) IJAYE, LAGOS.

GENERAL NOTE.

1. Dimensions are to be read and not scaled.
2. All dimensions and conditions are to be verified on site before proceeding.
3. Drawings from all consultants relating to the same area should be read in conjunction with one another.
4. Should the contractor discern any conflicting information written or drawn he is to notify the architect immediately.
5. This drawing is subject to world copyright and may not be reproduced in whole or in part for any purpose without prior written consent Allcrownworks.

CLIENT.
MR ARUNA ABDULATEEF AKANNI.

PROJECT NAME AND ADDRESS.
PROPOSED RESIDENTIAL BUILDING PROJECT
@
12 BACK OF ZOO,
ILE-EPO ARAROMI,
BADAGRY,
OLORUNDA LGA
OGUN STATE.

DESIGNED BY ALLCROWNWORKS.

DRAWN BY GBOGBOADE A. A.

CHECKED BY GBOGBOADE A. A.

DRAWING TITLE FLOOR PLAN.


DATE NOVEMBER 2022.

SCALE SCALE TO FIT.

SHEET
A2

NO.	REVISION/ISSUE	DATE

GENERAL NOTE.

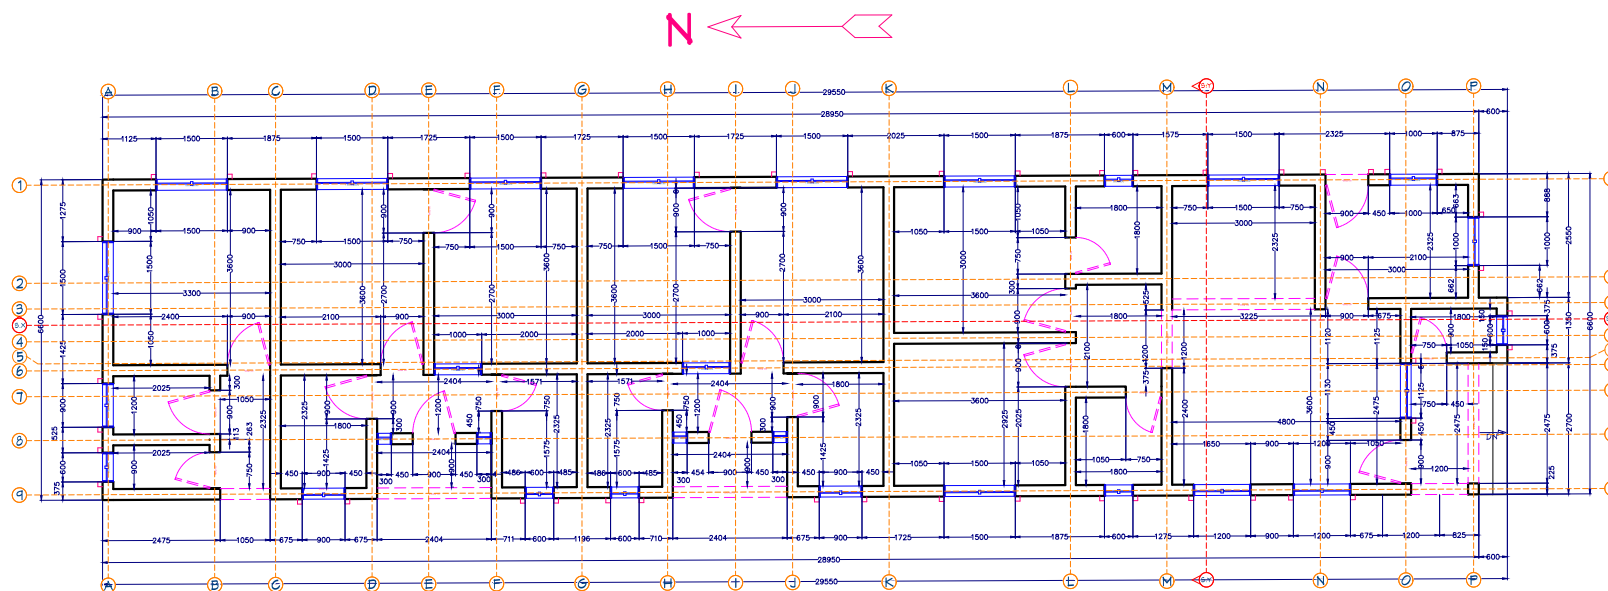

ARCHITECTURE FIRM NAME AND ADDRESS.



3A, ANFOWOSHE STREET, ABULE EGBA (FAKO) IJAYE, LAGOS.

GENERAL NOTE.

1. Dimensions are to be read and not scaled.
2. All dimensions and conditions are to be verified on site before proceeding.
3. Drawings from all consultants relating to the same area should be read in conjunction with one another.
4. Should the contractor discern any conflicting information written or drawn he is to notify the architect immediately.
5. This drawing is subject to world copyright and may not be reproduced in whole or in part for any purpose without prior written consent Allcrownworks.

CLIENT.
MR ARUNA ABDULATEEF AKANNI.

PROJECT NAME AND ADDRESS.
PROPOSED RESIDENTIAL BUILDING PROJECT
@
12 BACK OF ZOO,
ILE-EPO ARAROMI,
BADAGRY,
OLORUNDA LGA
OGUN STATE.

DESIGNED BY ALLCROWNWORKS.

DRAWN BY GBOGBOADE A. A.

CHECKED BY GBOGBOADE A. A.


DRAWING TITLE DIMENSION.

DATE NOVEMBER 2022.

SCALE SCALE TO FIT.

SHEET
A3

NO.	REVISION/ISSUE	DATE
-----	----------------	------

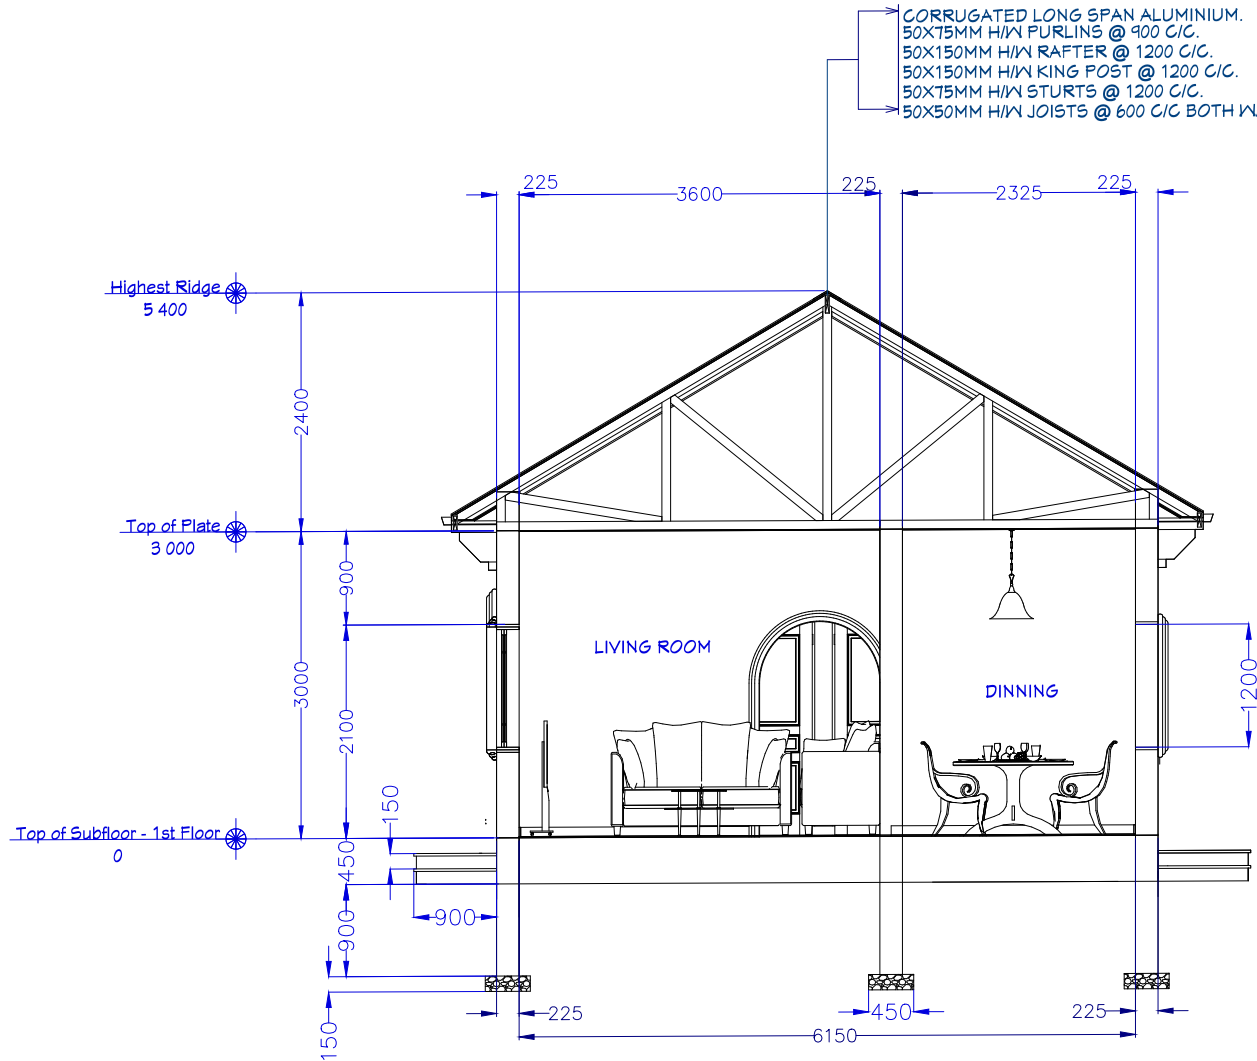

GENERAL NOTE.

ARCHITECTURE FIRM NAME AND ADDRESS.



3A, ANFOWOSHE STREET, ABULE EGBA (FAKO) IJAYE, LAGOS.

GENERAL NOTE.

1. Dimensions are to be read and not scaled.
2. All dimensions and conditions are to be verified on site before proceeding.
3. Drawings from all consultants relating to the same area should be read in conjunction with one another.
4. Should the contractor discern any conflicting information written or drawn he is to notify the architect immediately.
5. This drawing is subject to world copyright and may not be reproduced in whole or in part for any purpose without prior written consent Allcrownworks.

CLIENT.
MR ARUNA ABDULATEEF AKANNI.

PROJECT NAME AND ADDRESS.

PROPOSED RESIDENTIAL BUILDING PROJECT @
12 BACK OF ZOO,
ILE-EPO ARAROMI,
BADAGRY,
OLORUNDA LGA
OGUN STATE.

DESIGNED BY ALLCROWNWORKS.

DRAWN BY GBOGBOADE A. A.

CHECKED BY GBOGBOADE A. A.


DRAWING TITLE SECTION X.

DATE NOVEMBER 2022.

SCALE SCALE TO FIT.

SHEET
A5

NO. REVISION/ISSUE DATE

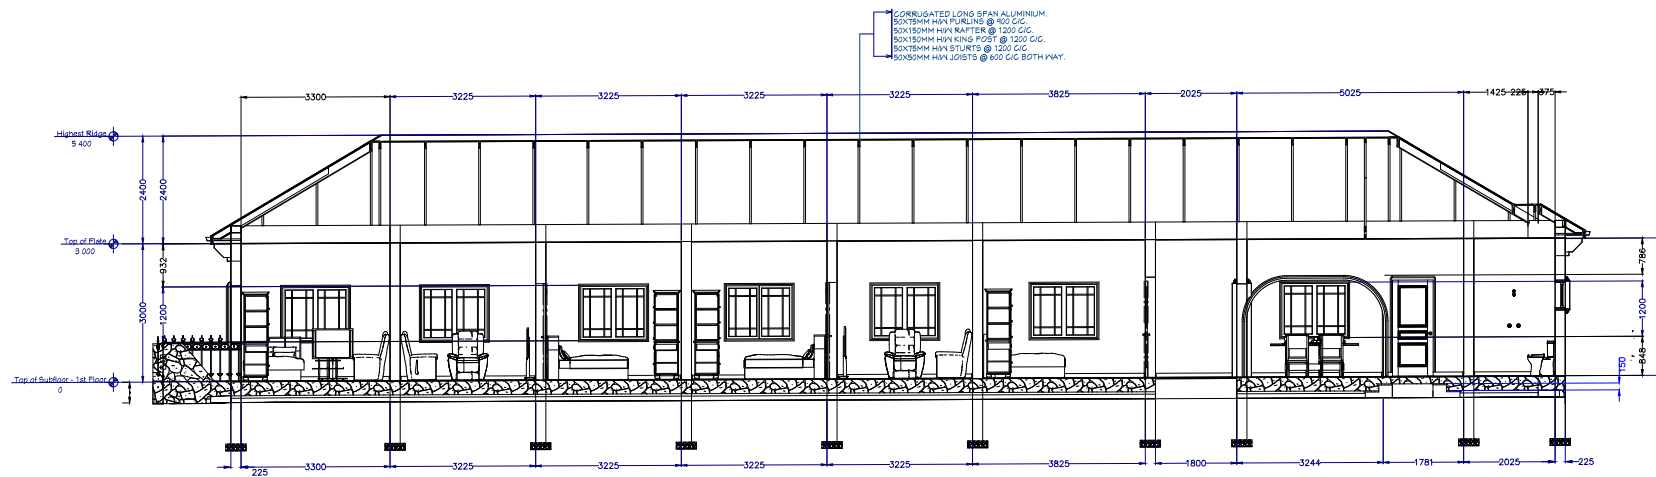

GENERAL NOTE.



3A, ANFOWOSHE STREET, ABULE EGBA (FAKO) IJAYE, LAGOS.

GENERAL NOTE.

1. Dimensions are to be read and not scaled.
2. All dimensions and conditions are to be verified on site before proceeding.
3. Drawings from all consultants relating to the same area should be read in conjunction with one another.
4. Should the contractor discern any conflicting information written or drawn he is to notify the architect immediately.
5. This drawing is subject to world copyright and may not be reproduced in whole or in part for any purpose without prior written consent Allcrownworks.


CLIENT.
MR ARUNA ABDULATEEF AKANNI.

PROJECT NAME AND ADDRESS.
PROPOSED RESIDENTIAL BUILDING PROJECT
@
12 BACK OF ZOO,
ILE-EPO ARAROMI,
BADAGRY,
OLORUNDA LGA
OGUN STATE.

DESIGNED BY ALLCROWNWORKS.
DRAWN BY GBOGBOADE A. A.
CHECKED BY GBOGBOADE A. A.

DRAWING TITLE SECTION Y.
DATE NOVEMBER 2022.
SCALE SCALE TO FIT.
SHEET A4

NO.	REVISION/ISSUE	DATE

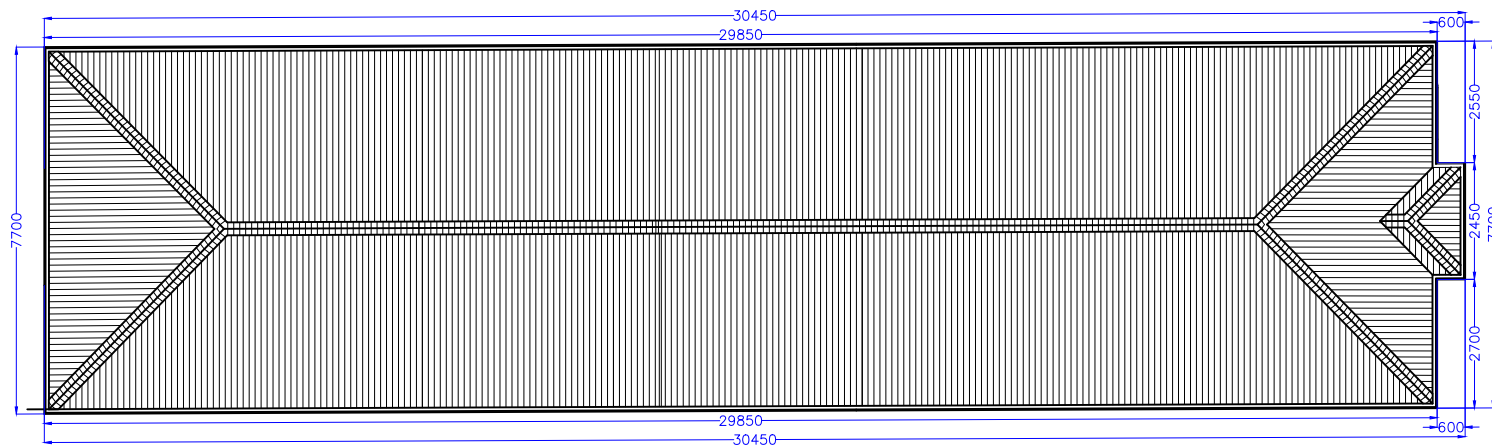

GENERAL NOTE.

ARCHITECTURE FIRM NAME AND ADDRESS.



3A, ANFOWOSHE STREET, ABULE EGBA (FAKO) IJAYE, LAGOS.

GENERAL NOTE.

1. Dimensions are to be read and not scaled.
2. All dimensions and conditions are to be verified on site before proceeding.
3. Drawings from all consultants relating to the same area should be read in conjunction with one another.
4. Should the contractor discern any conflicting information written or drawn he is to notify the architect immediately.
5. This drawing is subject to world copyright and may not be reproduced in whole or in part for any purpose without prior written consent Allcrownworks.

CLIENT.
MR ARUNA ABDULATEEF AKANNI.

PROJECT NAME AND ADDRESS.
PROPOSED RESIDENTIAL BUILDING PROJECT
@
12 BACK OF ZOO,
ILE-EPO ARAROMI,
BADAGRY,
OLORUNDA LGA,
OGUN STATE.

DESIGNED BY	ALLCROWNWORKS.
DRAWN BY	GBOGBOADE A A.
CHECKED BY	GBOGBOADE A A.

DRAWING TITLE	ROOF PLAN.
DATE	MARCH 2022.
SCALE	SCALE TO FIT.
SHEET	A5

NO.	REVISION/ISSUE	DATE



GENERAL NOTE.

ARCHITECTURE FIRM NAME AND ADDRESS.



3A, ANFOWOSHE STREET, ABULE EGBA (FAKO) IJAYE, LAGOS.

GENERAL NOTE.

1. Dimensions are to be read and not scaled.
2. All dimensions and conditions are to be verified on site before proceeding.
3. Drawings from all consultants relating to the same area should be read in conjunction with one another.
4. Should the contractor discern any conflicting information written or drawn he is to notify the architect immediately.
5. This drawing is subject to world copyright and may not be reproduced in whole or in part for any purpose without prior written consent Allcrownworks.

CLIENT.
MR ARUNA ABDULATEEF AKANNI.

PROJECT NAME AND ADDRESS.
PROPOSED RESIDENTIAL BUILDING PROJECT
@
12 BACK OF ZOO,
ILE-EPO ARAROMI,
BADAGRY,
OLORUNDA LGA
OGUN STATE.

DESIGNED BY ALLCROWNWORKS.

DRAWN BY GBOGBOADE A A.

CHECKED BY GBOGBOADE A A.


DRAWING TITLE FRONT VIEW.

DATE NOVEMBER 2022.

SCALE SCALE TO FIT.

SHEET
A6

NO.	REVISION/ISSUE	DATE

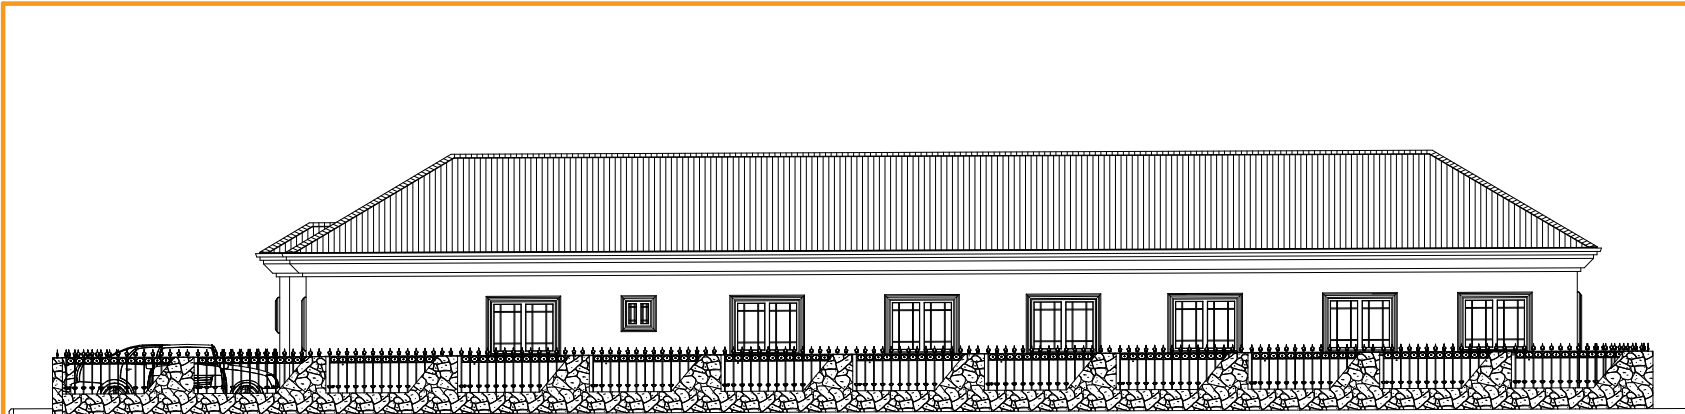

RIGHT SIDE VIEW



LEFT SIDE VIEW

GENERAL NOTE.

ARCHITECTURE FIRM NAME AND ADDRESS.



3A, ANFOWOSHE STREET, ABULE EGBA (FAKO) IJAYE, LAGOS.

GENERAL NOTE.

1. Dimensions are to be read and not scaled.
2. All dimensions and conditions are to be verified on site before proceeding.
3. Drawings from all consultants relating to the same area should be read in conjunction with one another.
4. Should the contractor discern any conflicting information written or drawn he is to notify the architect immediately.
5. This drawing is subject to world copyright and may not be reproduced in whole or in part for any purpose without prior written consent Allcrownworks.

CLIENT.
MR ARUNA ABDULATEEF AKANNI.

PROJECT NAME AND ADDRESS.

PROPOSED RESIDENTIAL BUILDING PROJECT
@
12 BACK OF ZOO,
ILE-EPO ARAROMI,
BADAGRY,
OLORUNDA LGA
OGUN STATE.

DESIGNED BY ALLCROWNWORKS.

DRAWN BY GBOGBOADE A A.

CHECKED BY GBOGBOADE A A.

DRAWING TITLE SIDES VIEW.

DATE NOVEMBER 2022.

SCALE SCALE TO FIT.

SHEET
A8

NO.	REVISION/ISSUE	DATE



GENERAL NOTE.

ARCHITECTURE FIRM NAME AND ADDRESS.



3A, ANFOWOSHE STREET, ABULE EGBA (FAKO) IJAYE, LAGOS.

GENERAL NOTE.

1. Dimensions are to be read and not scaled.
2. All dimensions and conditions are to be verified on site before proceeding.
3. Drawings from all consultants relating to the same area should be read in conjunction with one another.
4. Should the contractor discern any conflicting information written or drawn he is to notify the architect immediately.
5. This drawing is subject to world copyright and may not be reproduced in whole or in part for any purpose without prior written consent Allcrownworks.

CLIENT.
MR ARUNA ABDULATEEF AKANNI.

PROJECT NAME AND ADDRESS.
PROPOSED RESIDENTIAL BUILDING PROJECT
@
12 BACK OF ZOO,
ILE-EPO ARAROMI,
BADAGRY,
OLORUNDA LGA
OGUN STATE.

DESIGNED BY ALLCROWNWORKS.

DRAWN BY GBOGBOADE A A.

CHECKED BY GBOGBOADE A A.

DRAWING TITLE REAR VIEW.

DATE NOVEMBER 2022.

SCALE SCALE TO FIT.

SHEET
A7

NO.	REVISION/ISSUE	DATE